

21/02591/F - 61 Albert Road North, Reigate

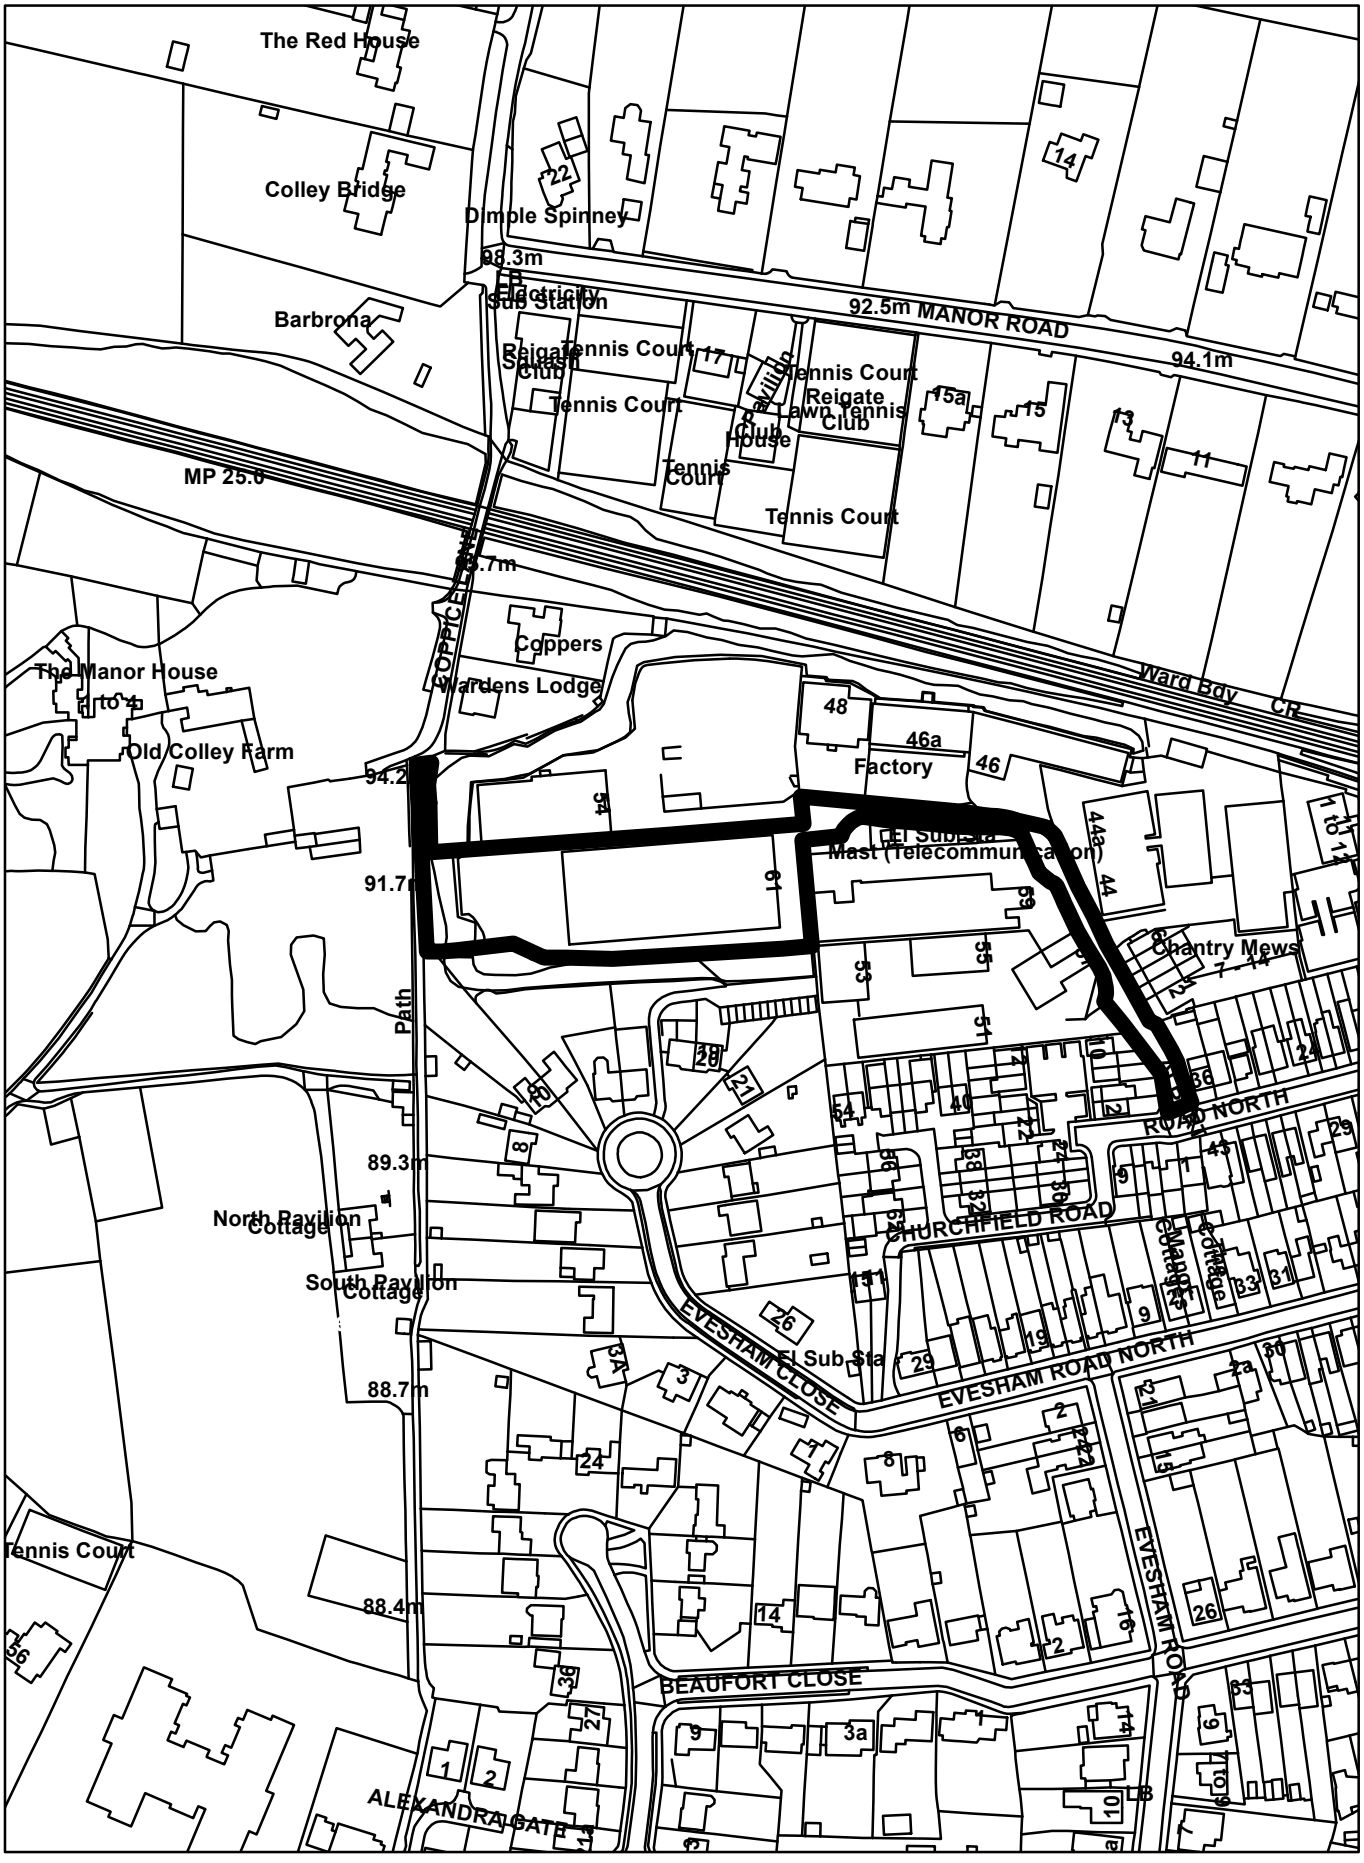

Crown Copyright Reserved. Reigate and Banstead Borough Council.
Licence No - 100019405-2018

Scale 1:2,500

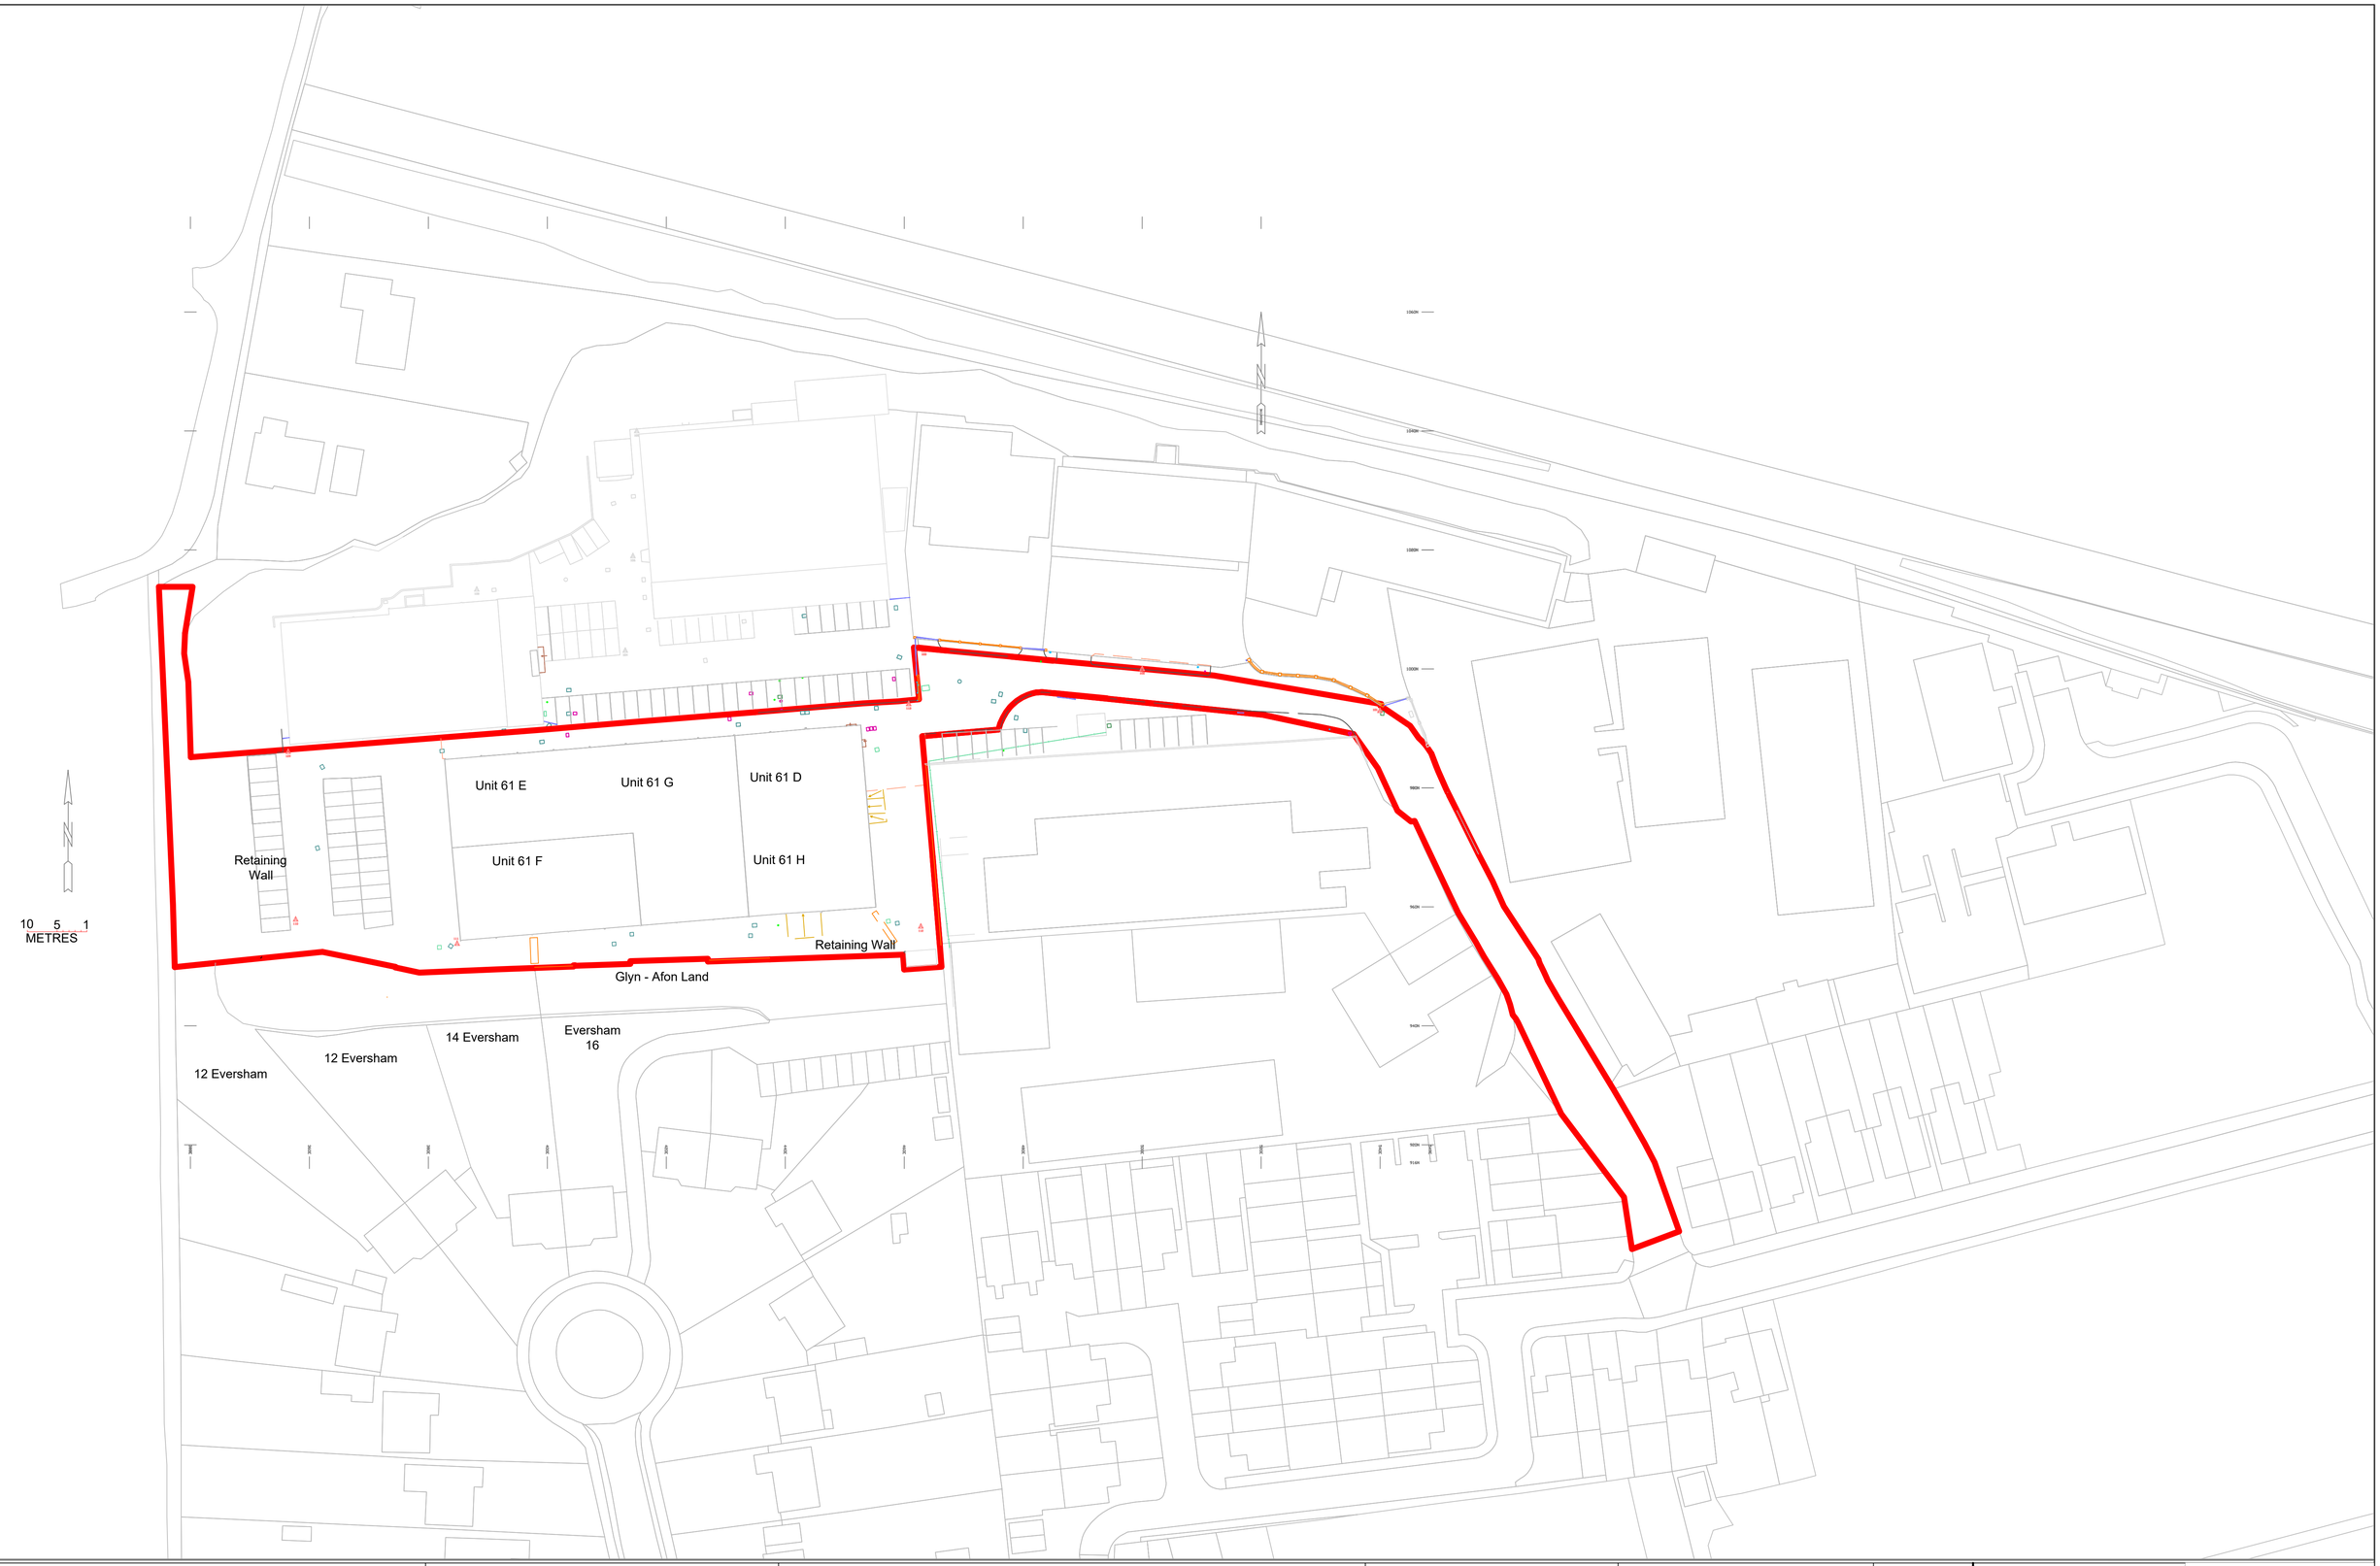

LOCATION 61 ALBERT ROAD NORTH, REIGATE. RH2 9EL	CLENT: REIGATE & BANSTEAD B.C.	DESCRIPTION: BLOCK PLAN	SCALE: 1:500 @ A1 DATE: 6/8/2021 NUMBER: 61EAR/6	REVISION DESCRIPTION: REV 2. - BOUNDARY MARKED RED	REVISION: 1 2 3 4	DATE: 5/10/2021 DATE: 1/12/2021 DATE: X DATE: X

Woodlands
Grove Hill
Hellingly
East Sussex
BN27 4BG
Tel: 07586 802082
Email: Kevin.bowring@live.com
Cranmill Designs (Sussex) Ltd.



Comtec Enterprises Ltd
Bonners Piano Centre
Musical Instrument Shop
Stentor Music
Applus UK Ltd (Reigate)
Fone Alarm
Installations Limited
D P (Direct Mail)
Day Space (Reigate)
Stripey Stork
Albert Rd N
Albert Rd N
Albert Rd N
3D
Google
Imagery ©2021 Google, Imagery ©2021 Getmapping plc, Infoterra Ltd & Bluesky, Maxar Technologies, The GeoInformation Group, Map data ©2021
United Kingdom
Terms
Privacy
Send feedback
20 m


TOP
HAIR
FASHION





Applus
WK62 TZR
JUKE
ONE WAY



HIGHWAY MAINTENANCE
YH21 TWK

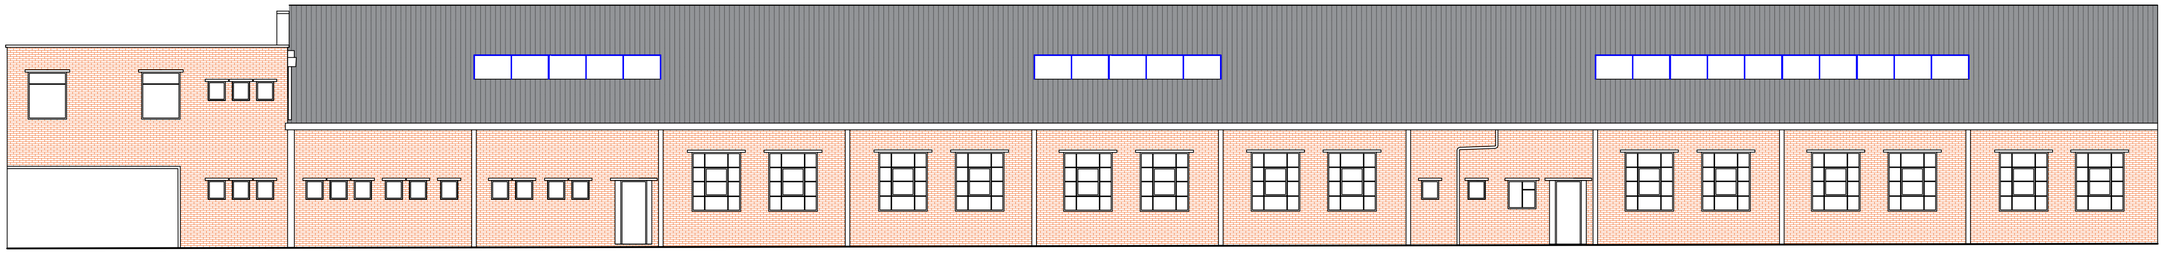


PROPOSED NORTH ELEVATION

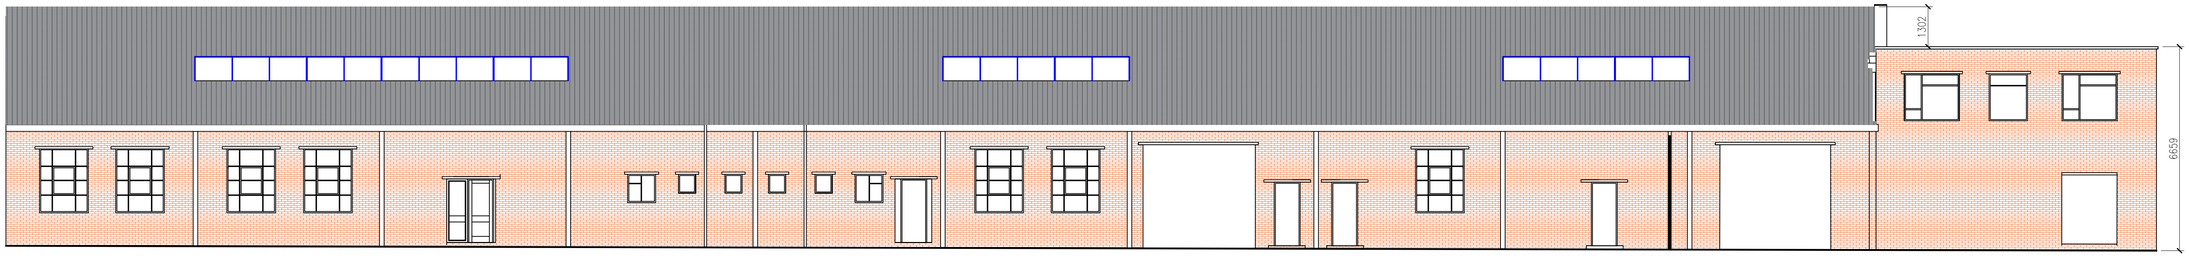


PROPOSED SOUTH ELEVATION

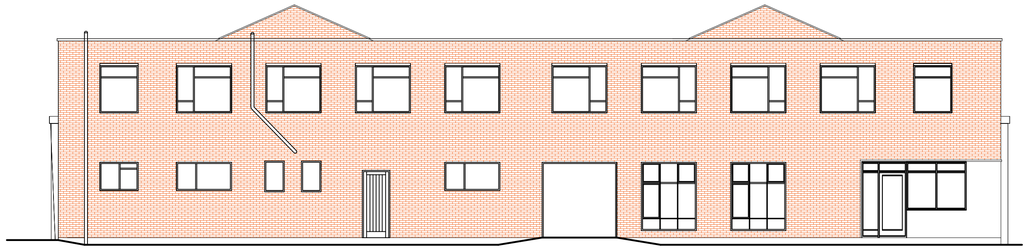


PROPOSED EAST ELEVATION

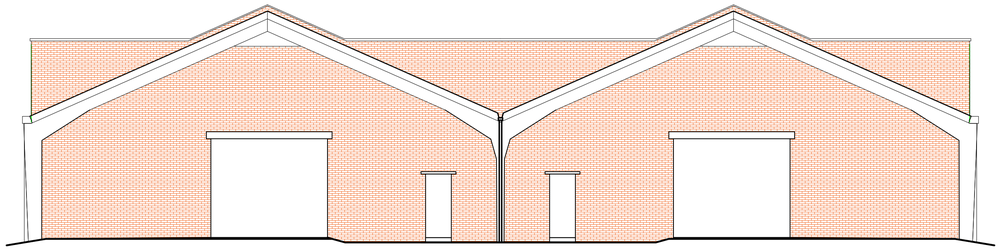

PROPOSED WEST ELEVATION

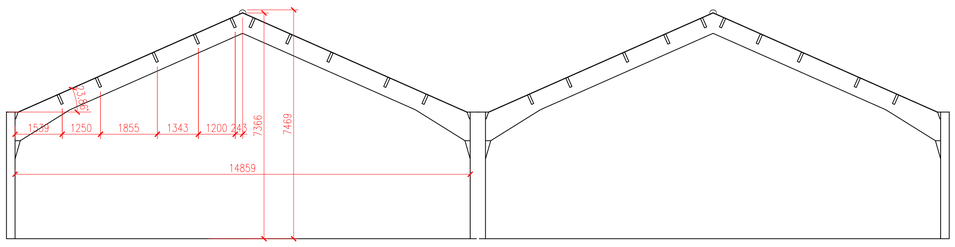


EXISTING SECTION

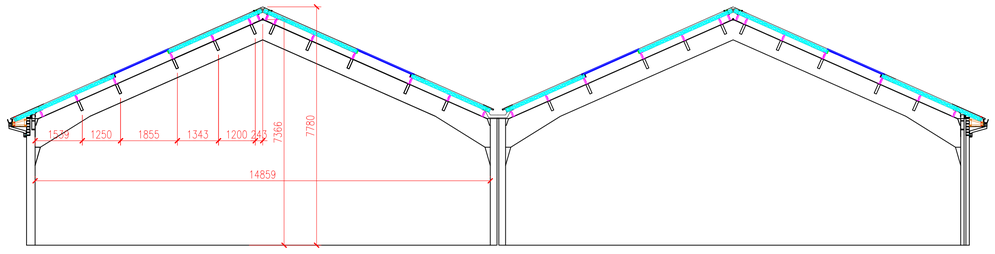

PROPOSED SECTION

LOCATION 61 ALBERT ROAD NORTH, REIGATE. RH2 9EL	CLENT: REIGATE & BANSTEAD B.C.	DESCRIPTION: PROPOSED ELEVATIONS	SCALE: 1:100 @ A1 DATE: 6/8/2021 NUMBER: 61EAR/9	REVISION DESCRIPTION: X	REVISION: 1 DATE: X 2 DATE: X 3 DATE: X 4 DATE: X	Woodlands Grove Hill Hellingly East Sussex BN27 4BG Tel: 07585 802082 Email: Kevin.downing@live.com Cranmill Designs (Sussex) Ltd.

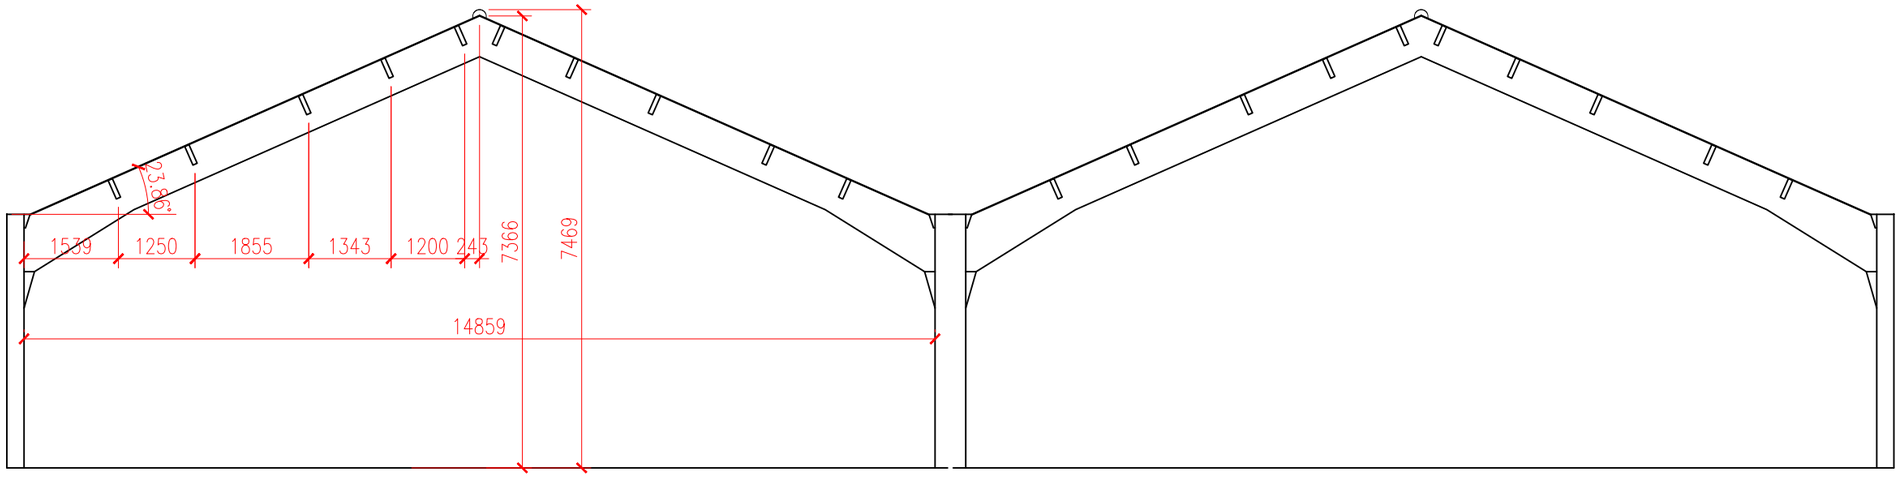


EXISTING CROSS SECTIONS

0 1 2 3 4 5

Kingspan - Day-Lite Trapezoidal FAS Rooflight KS1000 DLTR FAS

U-Value: 1.6W/m2k, Light Transmission:
Up to 66% when new
Solar Heat Gain Coefficient: As low as 0.48
Diffusion: Up to 99%
Lengths: Available in lengths up to 8m
Application: Suitable for roof pitches of 4o or more after deflection
End Lap: 150mm and 75mm end lap available
Non-Fragility Performance: Achieves ACR[M]001: 2014 Class B (500 joules test) and BS EN 14963: 2006 Class SB1200 (1200 joules test)
Product Compatibility: Kingspan Trapezoidal Roof Panels

Kingspan - QuadCore™ RW Trapezoidal Roof Panel
to achieve 0.16 £/m2K U-value - core thickness 115mm, overall thickness 146mm
Aluminium weight 8.5mm kg/m3
internal coating - Kingspan CLEANsafe 15

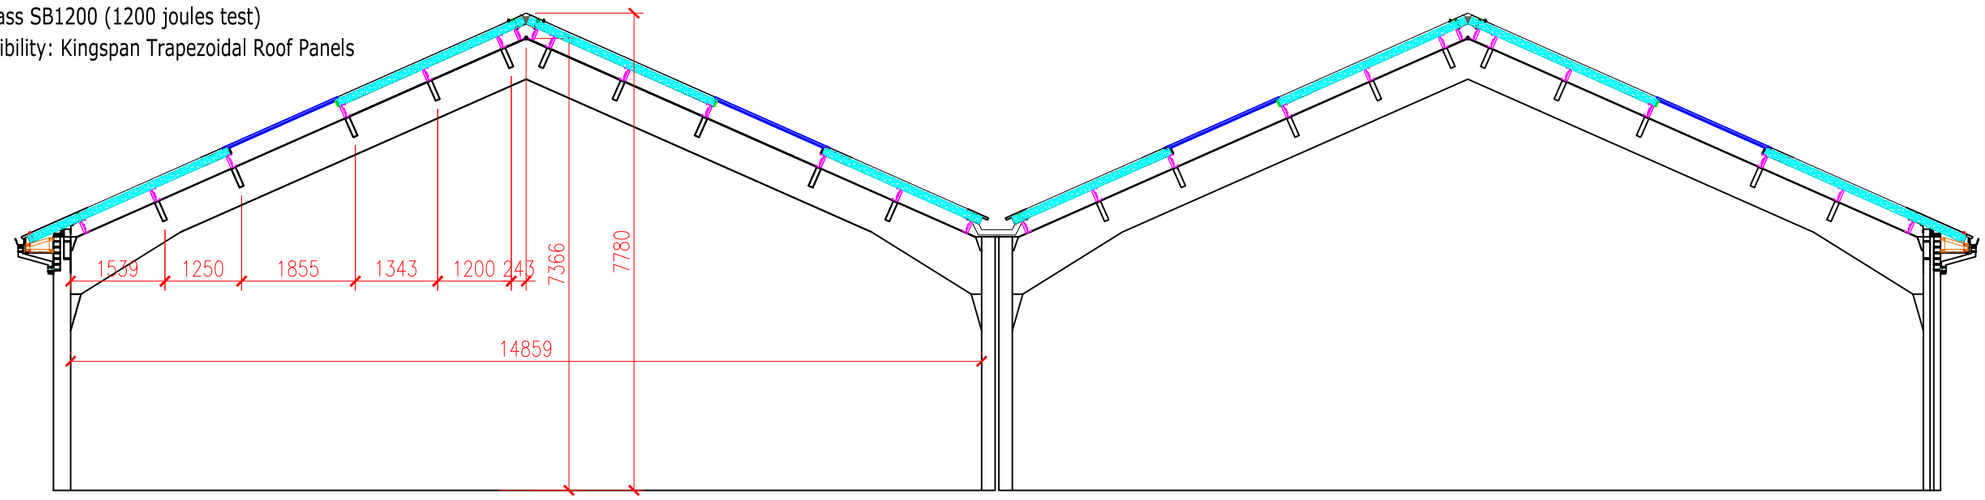

PROPOSED CROSS SECTIONS

LOCATION	CLENT:	DESCRIPTION:		REVISION DESCRIPTION:
61E ALBERT ROAD REIGATE	REIGATE & BANSTEAD B.C.	EXISTING & PROPOSED SECTIONS	SCALE: 1:100 @ A3 DATE: 2/8/2021 NUMBER: 61EAR/ 3	

Woodlands
Green Hill
Hellingly
East Sussex
BN27 4BG
Tel: 07584 402062
Email: Kevin.towsing@live.com
Cranmill Designs (Sussex) Ltd.