

20/01540/F - Shrewsbury Court Independent Hospital, Shrewsbury Road, Redhill

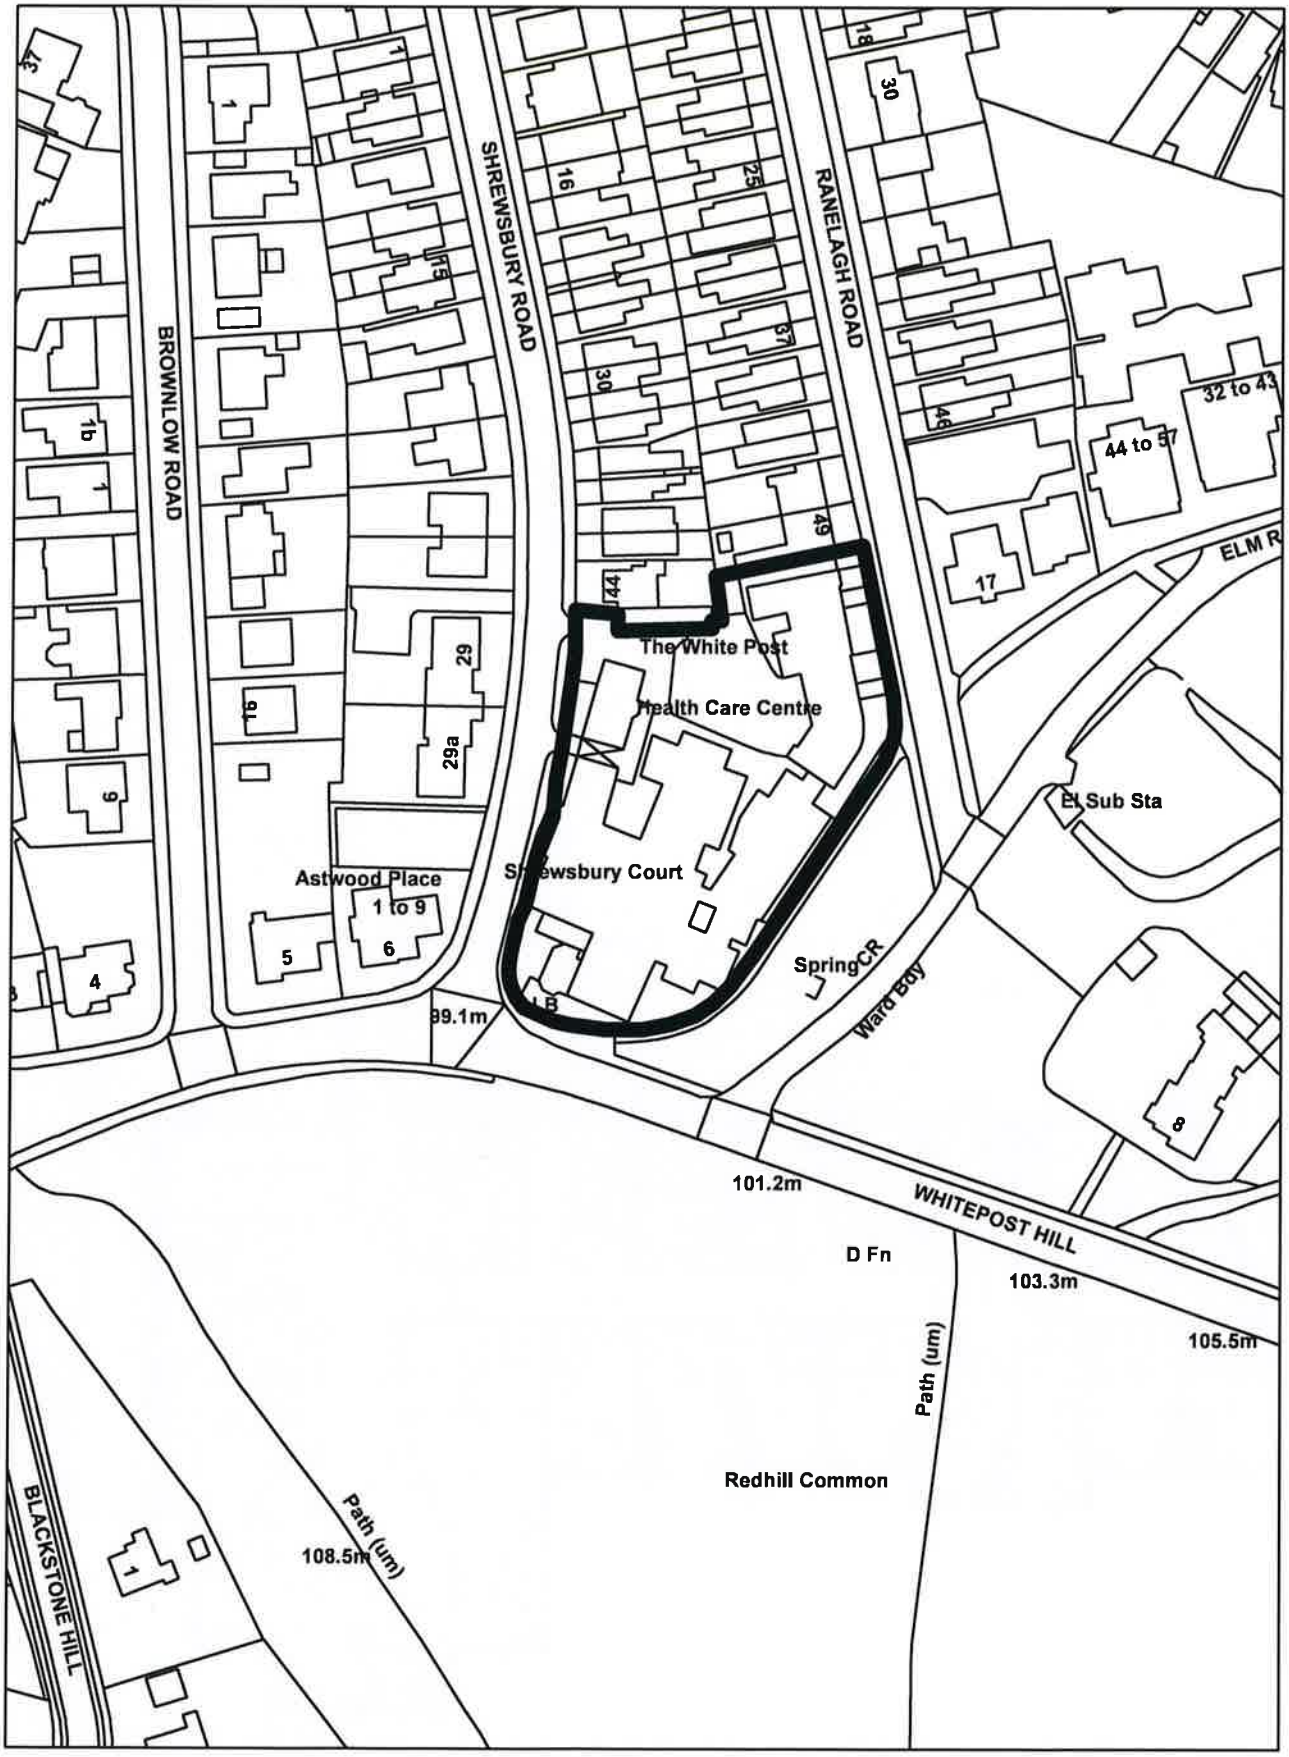

Crown Copyright Reserved. Reigate and Banstead Borough Council.
Licence No - 100019405-2018

Scale 1:1,250

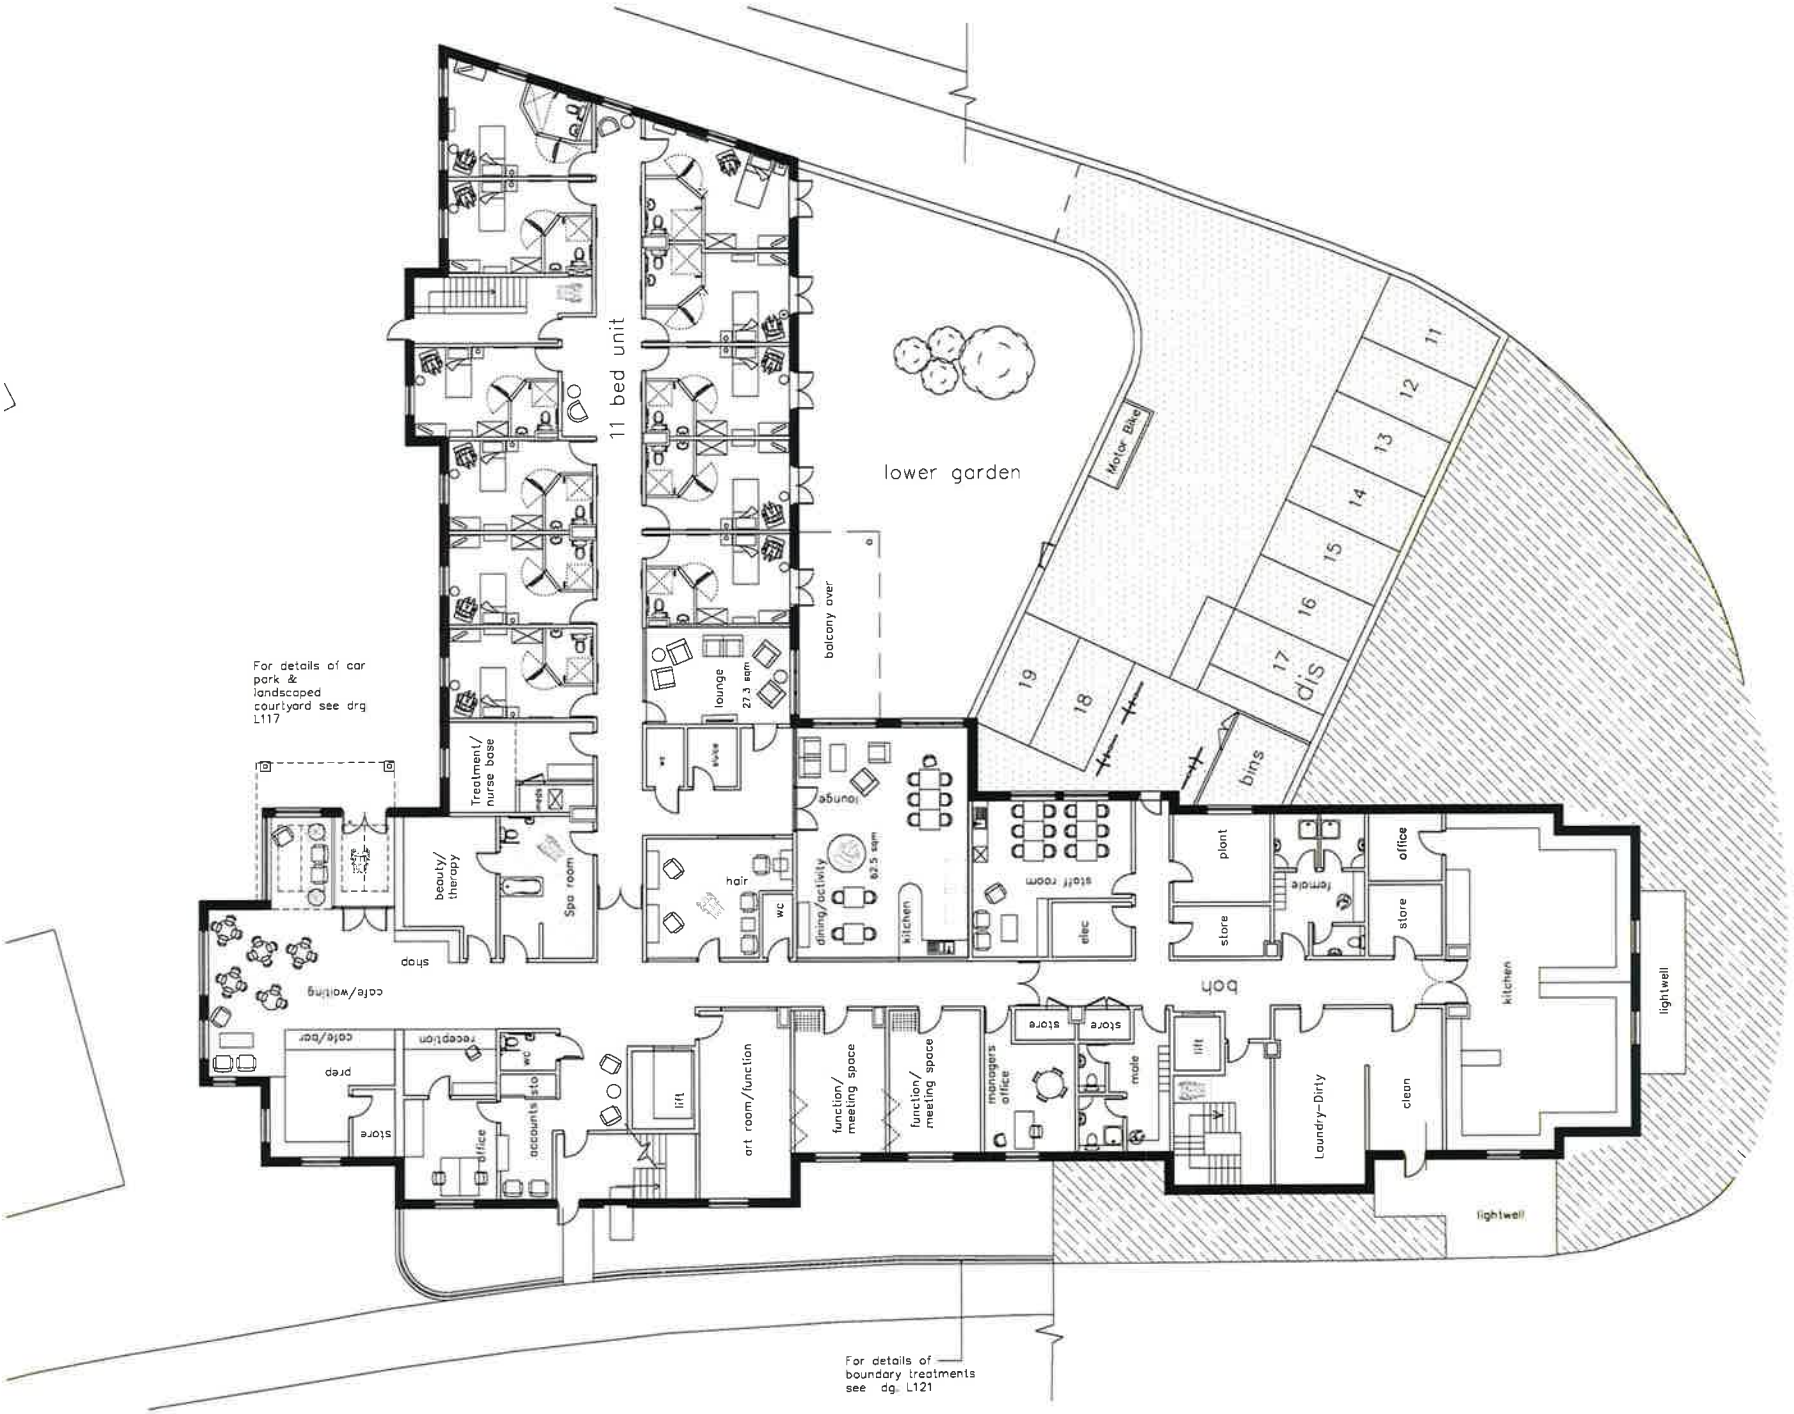

Notes

Report any discrepancies to the author.

Copyright Cox Martin Design Ltd

0m 2m 4m 6m

Rev	Description	By	Check	Date

Cox Martin Design

Rowan Tree Shore Green Lane Motcombe Shaftesbury SP7 9PA
T 01747 850972 mob 07889 584 250 caroline@coxmartindesign.co.uk

Client

Whitepost Health Care Group

Project

Shrewsbury Hospital-
Shrewsbury Road, Redhill

Drawing

Care Home -

Lower ground Floor plan

Scale	Date	Author	Checked
1:100 @A1	Mar 2020	cpm	cpm

Project No	Drawing No	Revision
1978	L110	p2


PE08 EGK
W866 RPR




Elderly
people


Shrewsbury Court


for sale
01737 769062







EK67 YFV






View 1- looking south east from Shrewsbury Rd.

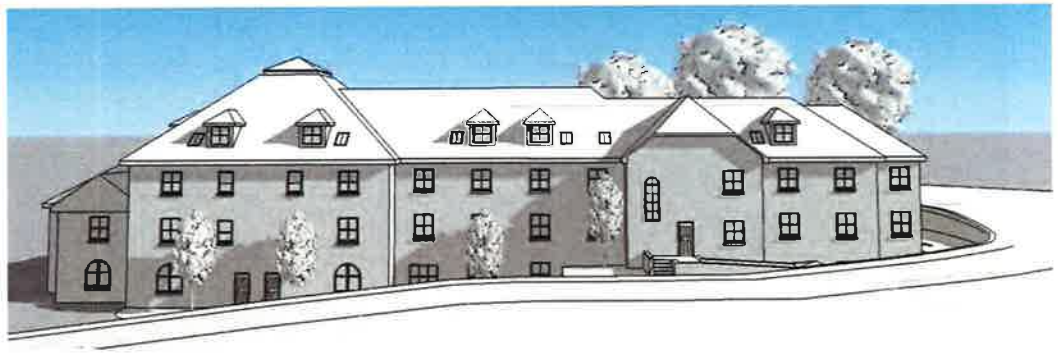

View 2 - looking East from Shrewsbury Rd

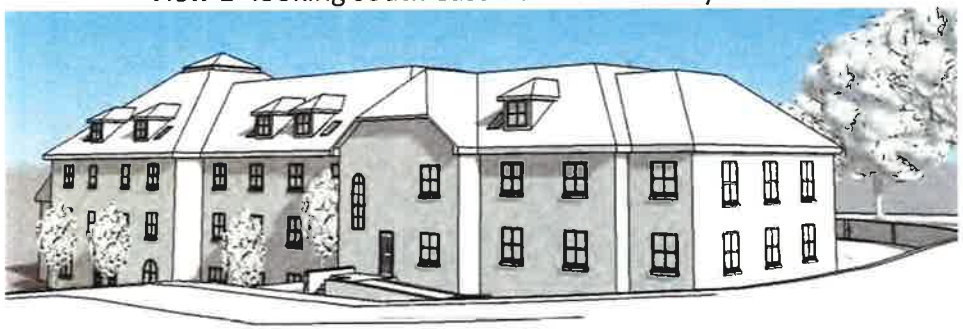

View 3- looking North east , Junction of Shrewsbury Rd & Whitepost Hill.



View 4- looking North west from Whitepost Hill/ Elm Road.



View 5- Looking west from Elm Rd/Ranelagh Rd.

Shrewsbury Court Care Home

Note: boundary walls & railings omitted for clarity



View 6- looking South towards the front & new entrance.

Notes


Report any discrepancies to the author.

Copyright Cox Martin Design Ltd

0m 2m 4m 6m




Front (East) Elevation

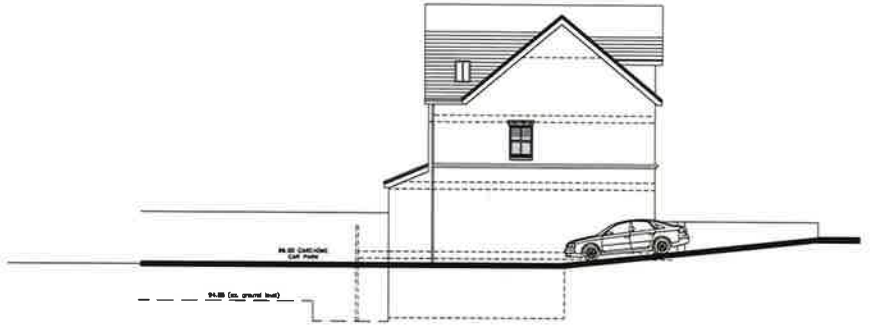

Side (South) Elevation



Rear (west) Elevation

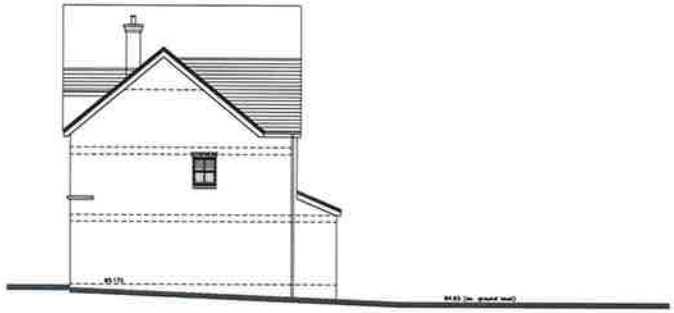

Side (South) Elevation

Rev	Description	By	Check	Date
P5	Changes to windows & roof lights	cm	cm	22.10.20

Cox Martin Design

Rowan Tree, Shons Green Lane, Melverley, Shrewsbury SY7 9PA
T 01747 850972 mob 07968 564 558 cpm@coxmartindesign.co.uk

Client

Whitepost Health Care Group


Project

Shrewsbury Court
Mixed Use scheme


Drawing

Townhouses- elevations


Scale	Date	Author	Checked
1:100 @A1	Mar 2020	cpm	cpm
Project No	Drawing No		Revision
1978	L131		p5

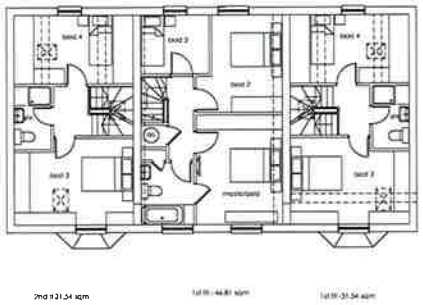


2nd floor plan

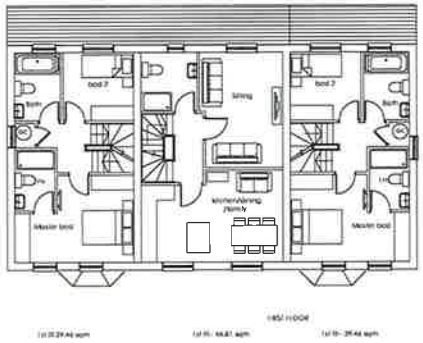

1st floor plan

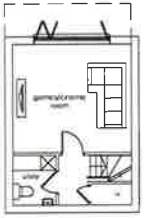

Lower gr floor

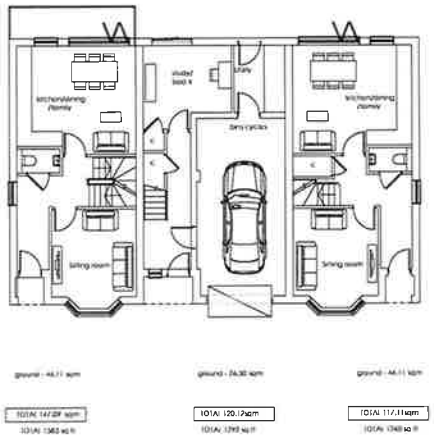


Ground floor

Notes

Report any discrepancies to the author.

Copyright Cox Martin Design Ltd

0m 2m 4m 6m

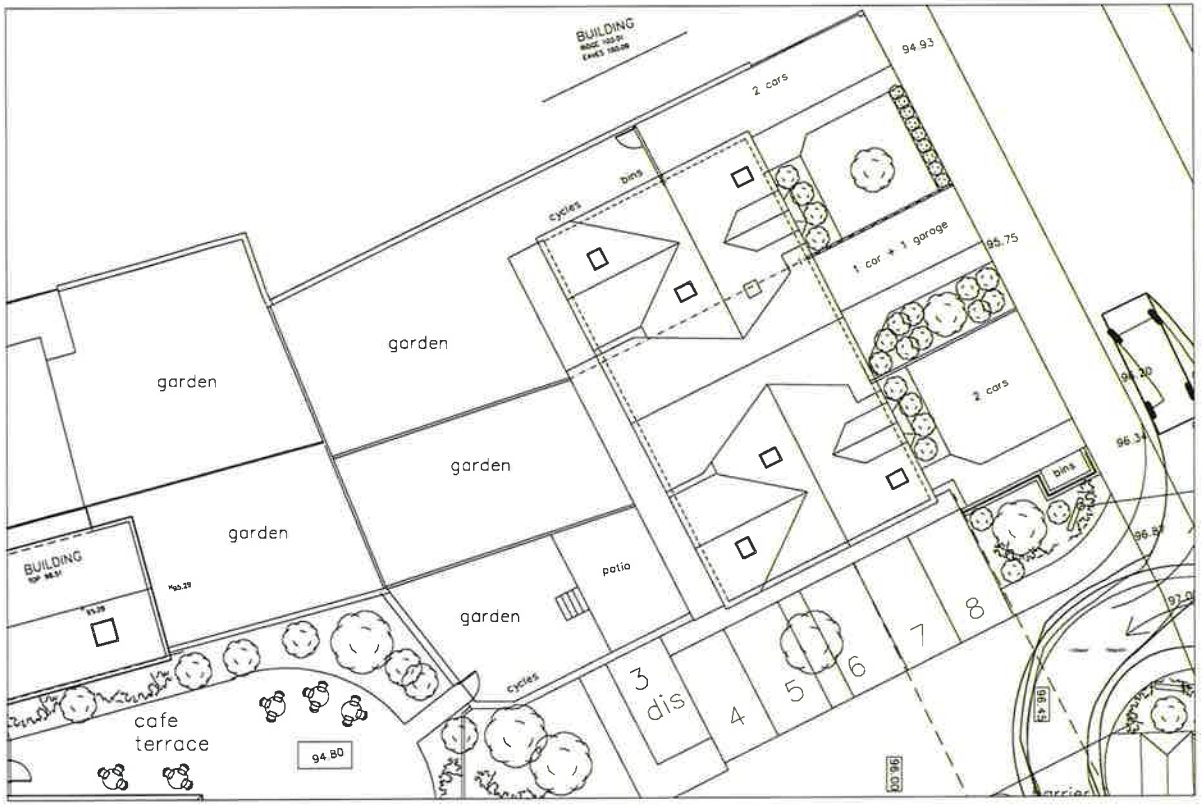

Site & Roof Plan 1:100

Rev	Description	By	Check	Date
P5	Changes to windows & roof lights	cm	cm	22.10.20

Cox Martin Design

Rowan Tree Shrub Green Lane Motcombe Shaftesbury SP7 9PA
T 01747 858573 mob 07966 364 850 cpm@coxmartindesign.co.uk

Client

Whitepost Health Care Group

Project

Shrewsbury Court
Mixed Use scheme


Drawing

Townhouses- plans & Site plan

Scale	Date	Author	Checked
1:100 @A1	Mar 2020	cpm	cpm
Project No	Drawing No		Revision
1978	L130		p5



No.44 Front elevation- New dwelling

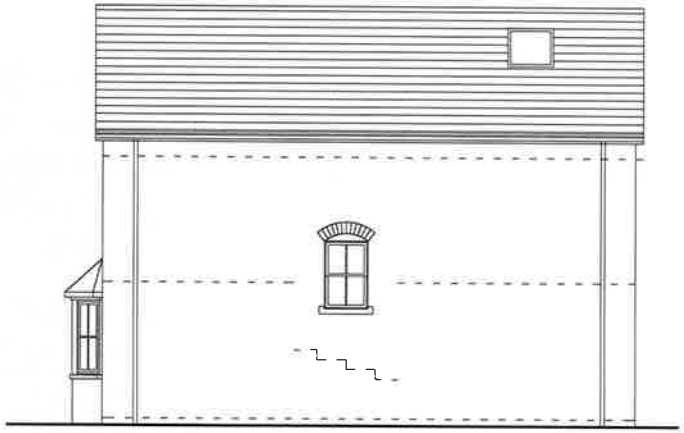

Side elevation


Notes

Report any discrepancies to the author.
Do not scale from this drawing.
Copyright Cox Martin Design Ltd


0m 1m 2m 4m




Rear elevation- new dwelling

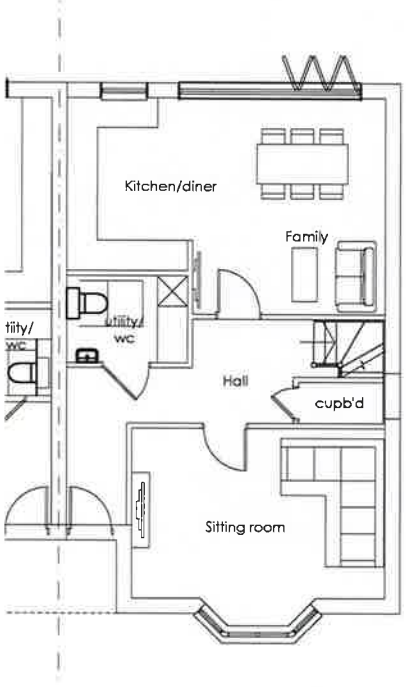

Ground floor plan

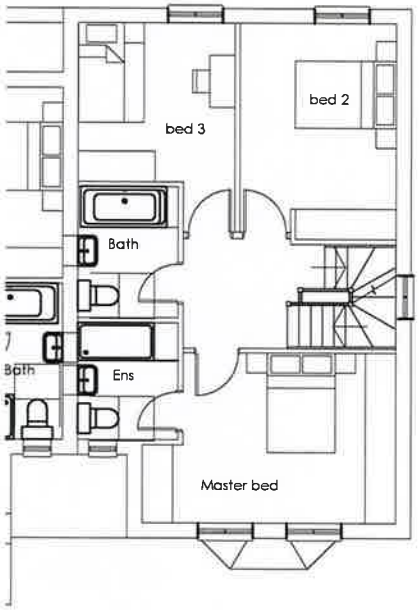

First floor plan

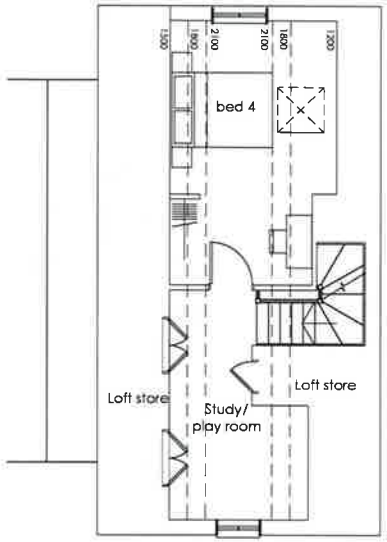

Second floor plan

Rev	Description	By	Check	Date
p2	windows rev	cm	cm	27.10.20

Cox Martin Design
Rowan Tree, Shorts Green Lane, Motcombe, Shaftesbury SP7 9PA
T 01747 850972 mob: 07889 564 050 caroline@coxmartindesign.co.uk

Client

Whitepost Health Care Group

Project


Shrewsbury Court
Mixed Use scheme

Drawing

New dwelling adj. to 44 Shrewsbury road
Plans & elevations

Scale	Date	Author	Checked
1:100 @A3	MAY 2020	cpm	cpm

Project No	Drawing No	Revision
1978	L132	~~p2~~

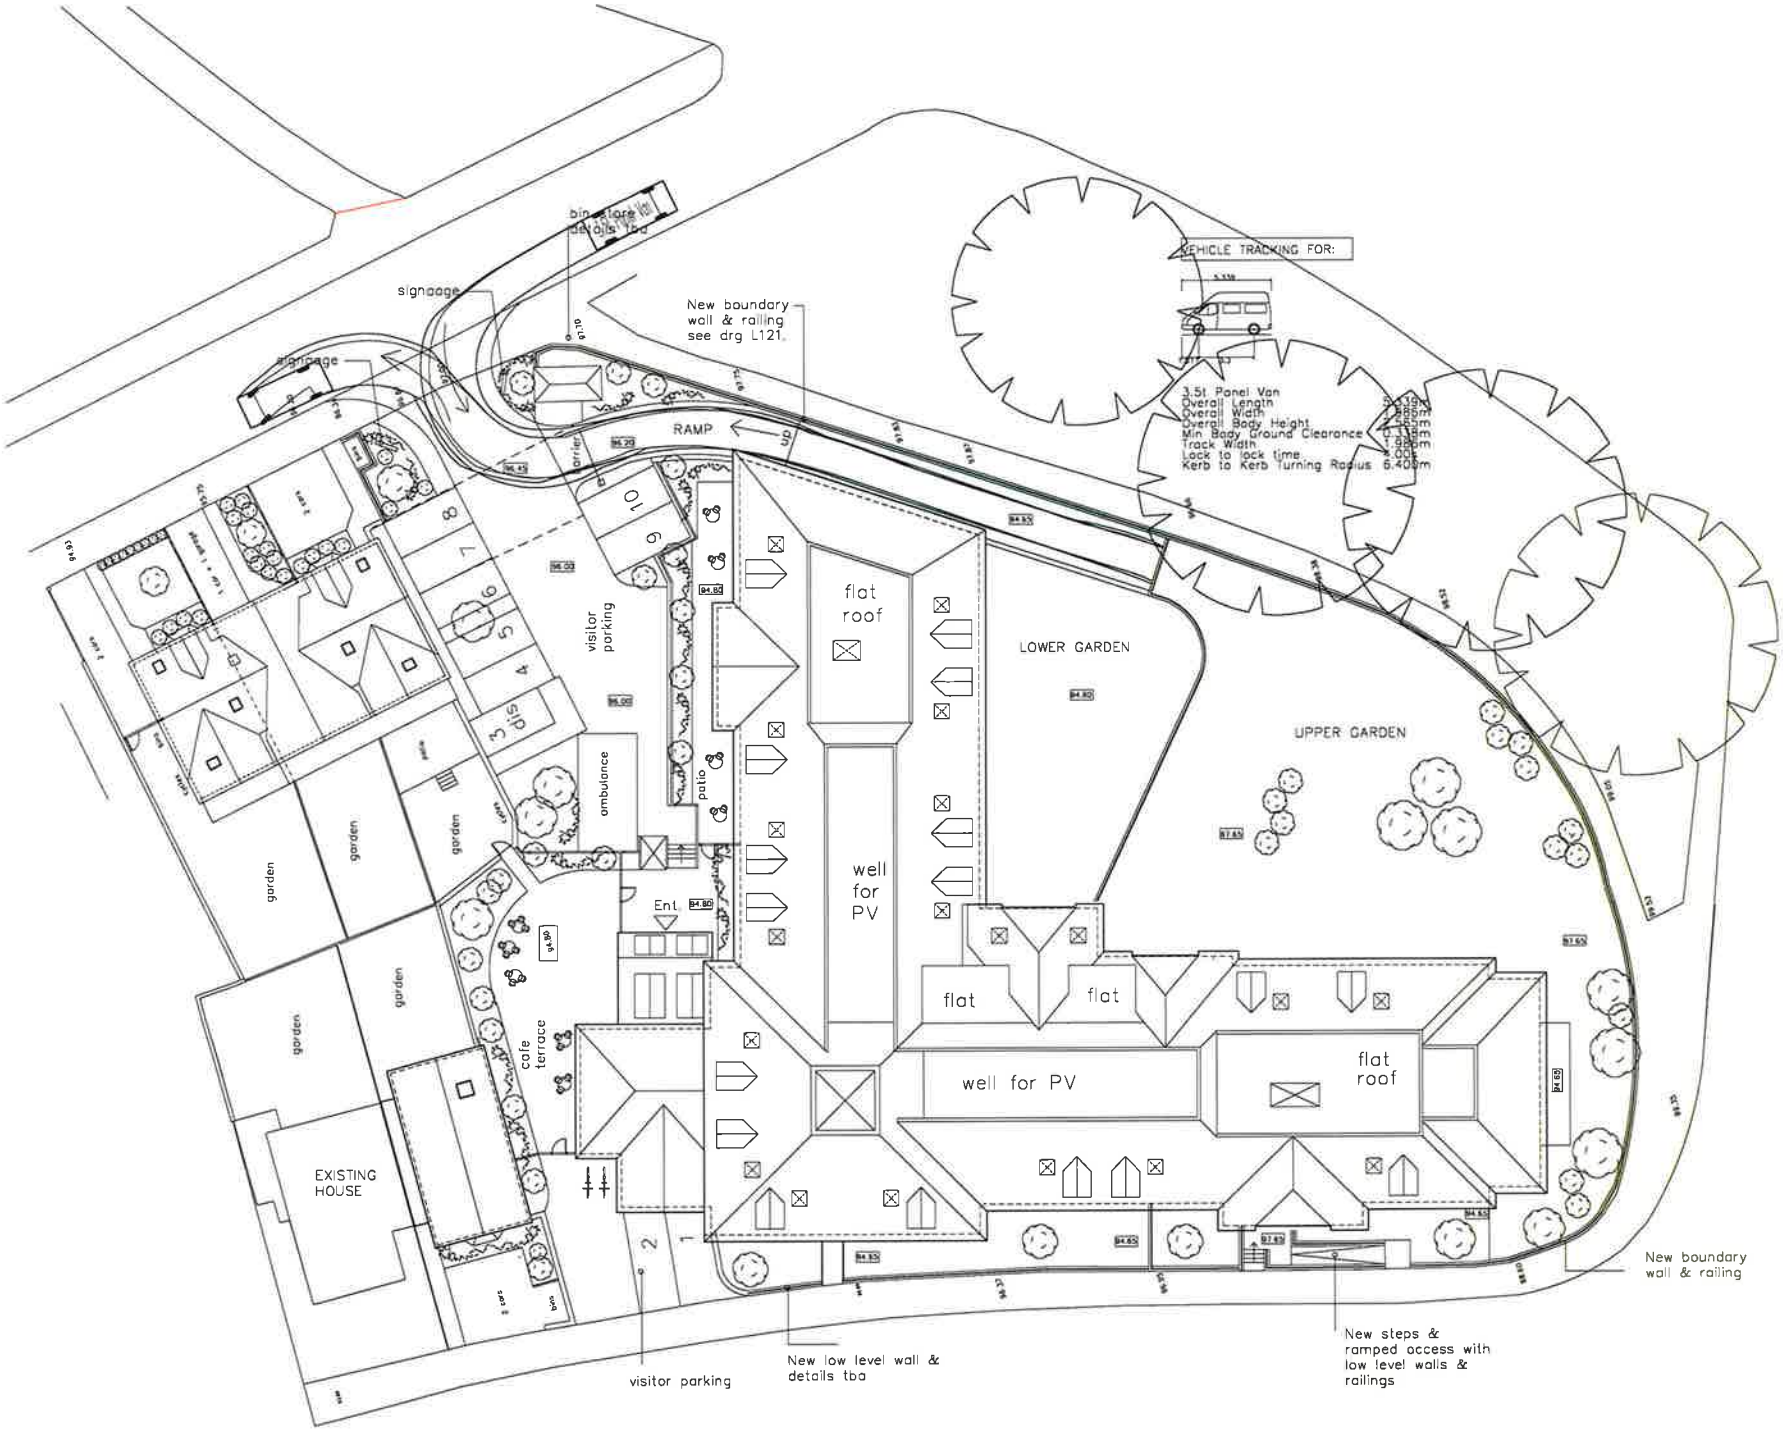

Notes

Report any discrepancies to the author.

Copyright Cox Martin Design Ltd

0m 1.5m 4.5m 6 m

TREES- For details of replacement tree planting see the Arboriculture Report

Rev	Description	By	Check	Date

Cox Martin Design

Rowan Tree, Shots Green Lane, Motcombe, Shaftesbury SP7 9PA
T 01747 850817 mob 07866 564 350 carolinec@coxmartindesign.co.uk

Client

Whitepost Health Care Group

Project

Shrewsbury court
Mixed use scheme

Drawing

CARE HOME

Site/Roof plan

Scale	Date	Author	Checked
1:150@A1	Mar 2020	cpm	cpm

Project No	Drawing No	Revision
1978	L114	p5

Notes
Report any discrepancies to the author.

Copyright Cox Martin Design Ltd

0m 1m 3m 5m



Shrewsbury Road Elevation 1:100

Notes: for key to materials see drgs. L115 & l116



Whitepost Hill Elevation 1:00

Rev	Description	By	Check	Date

Cox Martin *Design*

Rowan Tree, Shorts Green Lane, Melbourne, Shrewsbury, SY7 8PA
T 01747 850872 mob 07958 554 202 darren@coxmartindesign.co.uk

Client
Whitepost Health Care Group

Project
Shrewsbury Court

Drawing
Proposed Coloured Elevations sheet 2 of 2

Scale	Date	Author	Checked
1:100 @A1	Mar 2020	cpm	cpm
Project No	Drawing No		Revision
1978	L116		p1



Elms Rd/Ranelagh Rd (East facing) Elevation



North facing Elevation

MATERIALS: (details tba)

1. –
2. red brick plinth
3. brick with contrasting brick details, heads & quoins, stone cills
4. reclaimed local stone with red brick plinth, heads & dentil course, stone cills
5. Plain clay tiled roof
6. slate roof with reclaimed decorative ridge tiles
7. –
8. Plain clay vertical tile hanging
9. low level red brick boundary walls with black painted railings above

Rev Description By Check Date

Cox Martin Design

Rowan Tree, Shorts Green Lane, Maiden Bradley, Warminster, BA12 7HW
T: 01747 820672 mob: 07989 364 150 rowan@coxmartindesign.co.uk

Client
Whitepost Health Care Group

Project
Shrewsbury Court
Mixed Use scheme

Drawing
Proposed Elevations sheet 1 of 2

Scale	Date	Author	Checked
1:100 @A1	Mar 2020	cpm	cpm
Project No	Drawing No		Revision
1978	L118		p2

Notes

Report any discrepancies to the author.

Copyright Cox Martin Design Ltd

0m 1m 3m 5m



Shrewsbury Road Elevation 1:100



Whitepost Hill Elevation 1:00

MATERIALS: (details tba)

1. –
2. red brick plinth
3. brick with contrasting brick details, heads & quoins, stone cills
4. reclaimed local stone with red brick plinth, heads & dentil course, stone cills
5. Plain clay tiled roof
6. slate roof with reclaimed decorative ridge tiles
7. –
8. Plain clay vertical tile hanging
9. low level red brick boundary walls with black painted railings above

Rev	Description	By	Check	Date

Cox Martin Design

Rowan Tree, Shorts Green Lane, Montford, Shrewsbury SY4 1PA

T: 01743 850872 mob: 07866 944 250 rowan@coxmartindesign.co.uk

Client

Whitepost Health Care Group

Project

Shrewsbury Court

Drawing

Proposed Elevations sheet 1 of 2

Scale	Date	Author	Checked
1:100 @A1	Mar 2020	cpm	cpm
Project No	Drawing No		Revision
1978	L115		p2

Copyright Cox Martin Design Ltd

0m 1m 3m 5m



Notes: for key to materials see drgs, L115 & I116

Elms Rd/Ranelagh Rd Elevation (East facing)



North facing Elevation

Cox Martin *Design*

Client
Whitepost Health Care Group

Project
Shrewsbury Court

Drawing
Proposed Coloured Elevations sheet 1 of 2

Scale	Date	Author	Checked
1:200 @A3	Mar 2020	cpm	cpm


Project No | Drawing No | Revision

Notes

Report any discrepancies to the author.


Copyright Cox Martin Design Ltd

0m 2m 4m 6m

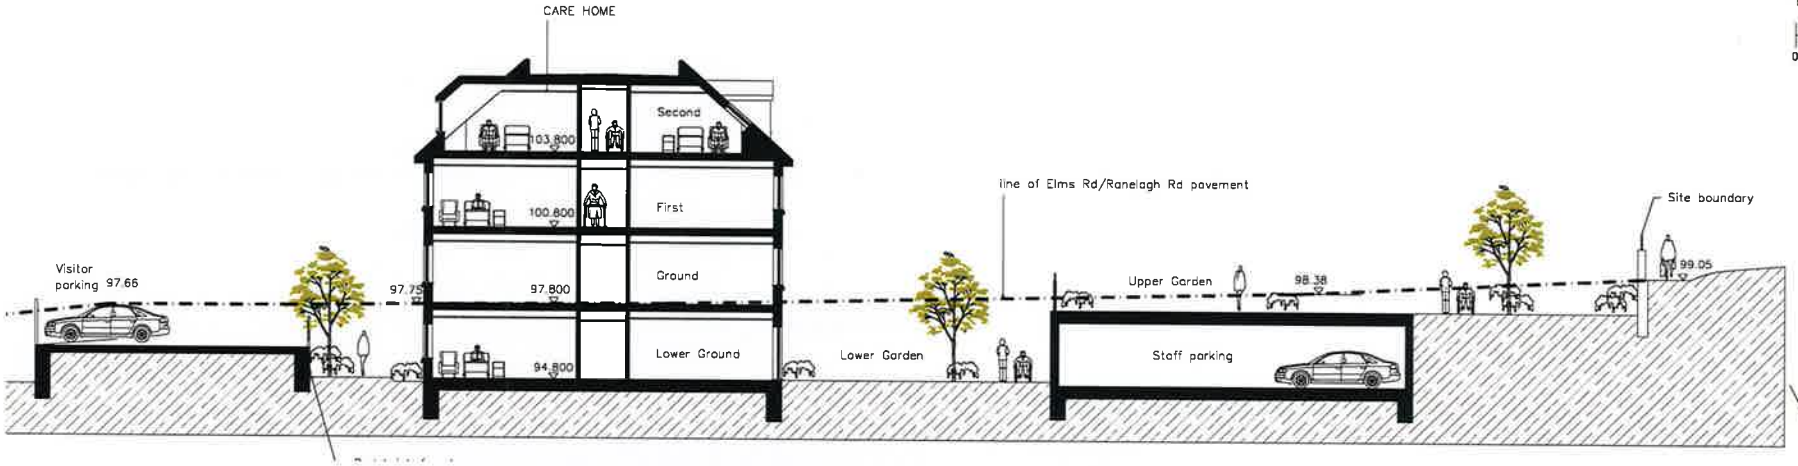

SECTION A-A'

SECTION KEY 1:500

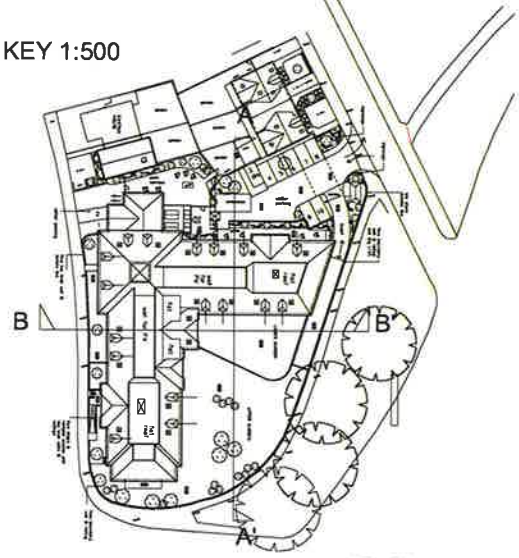



SECTION B-B'

Rev Description By Check Date

Cox Martin Design

Rowan Tree, Shurdi Green Lane, Melverley, Shrewsbury SY10 8PA
T 01743 850572 mob. 07966 544 350 rowena@coxmartindesign.co.uk

Client

Whitepost Health Care Group

Project

Shrewsbury Court
Mixed use scheme


Drawing

Site Sections


Scale	Date	Author	Checked
1:100 @A1	Mar 2020	cpm	cpm
Project No	Drawing No		Revision
1978	L120		p1

Notes
Report any discrepancies to the author.
Copyright Cox Martin Design Ltd

0m 2m 6m 10m

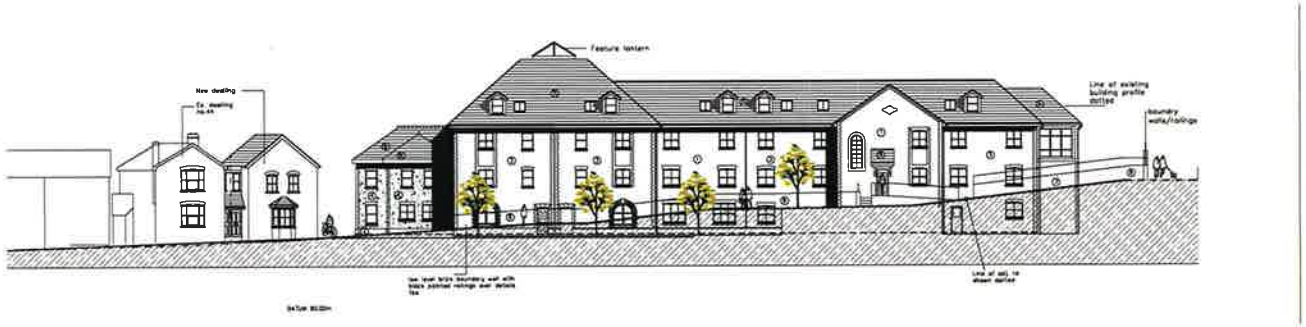

Shrewsbury Rd street scene

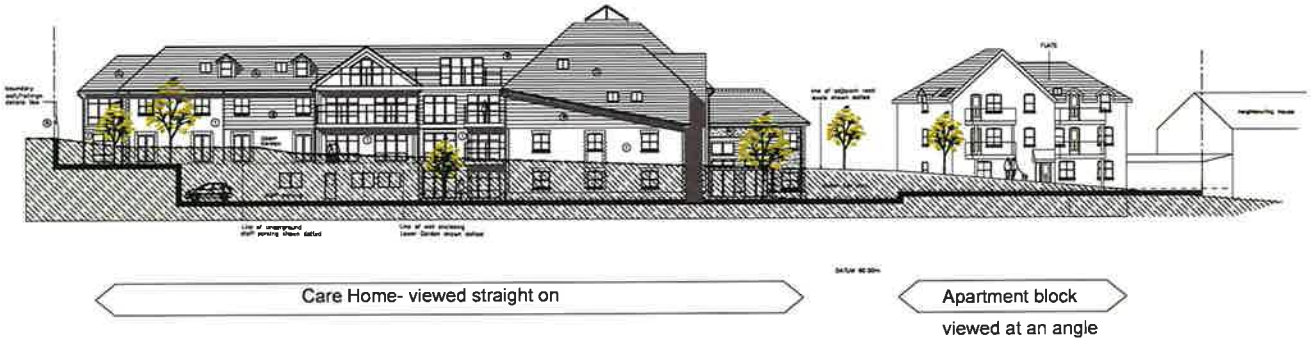

Elms Rd/ Ranelagh Rd street scene

Rev Description By Check Date

Cox Martin Design

Raven Tree, Shots Green Lane, Meeonbie, Shrewsbury SY7 9PA
T 01743 800872 mob 07866 564 350 cpcmartin@coxmartindesign.co.uk

Client
Whitepost Health Care Group

Project
Shrewsbury Court

Drawing
Proposed Street scenes

Scale	Date	Author	Checked
1:200 @A1	Aug 2020	cpm	cpm
Project No	Drawing No		Revision
1978	L125		p0