

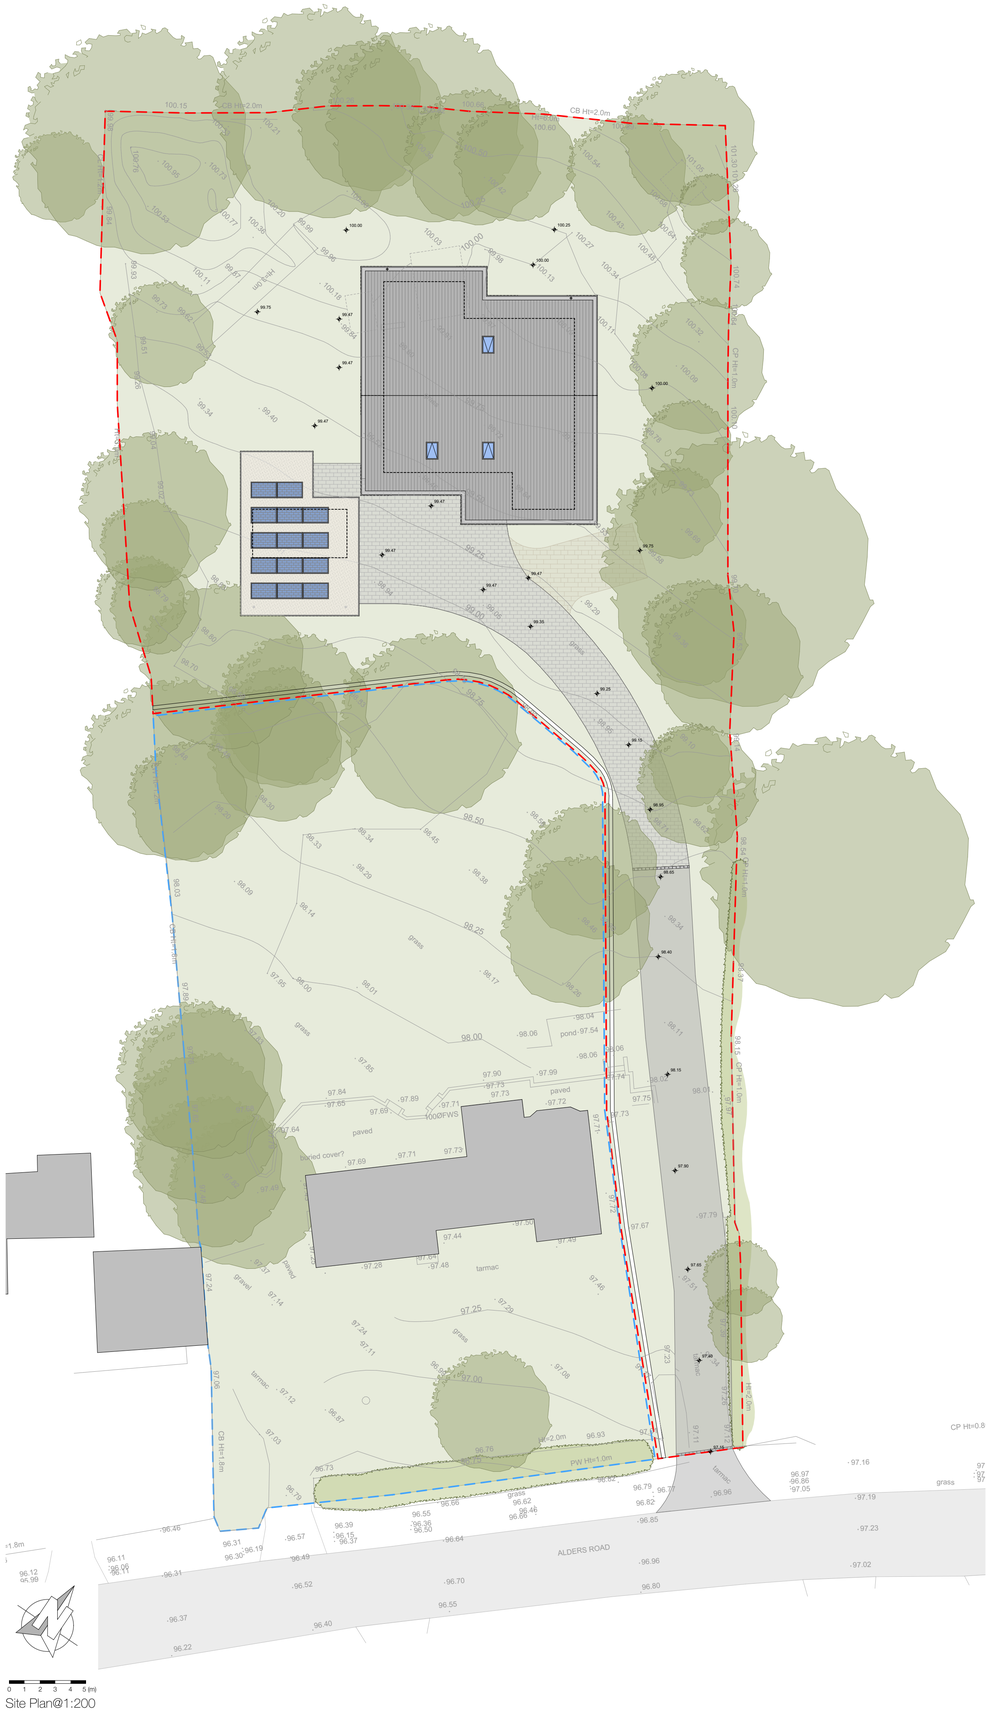



Site Plan@1:200

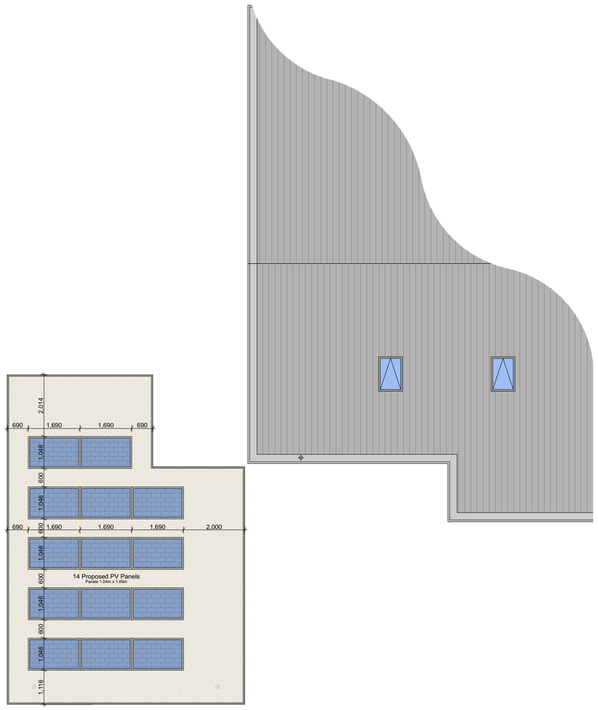


Proposed Roof Plan@1:100

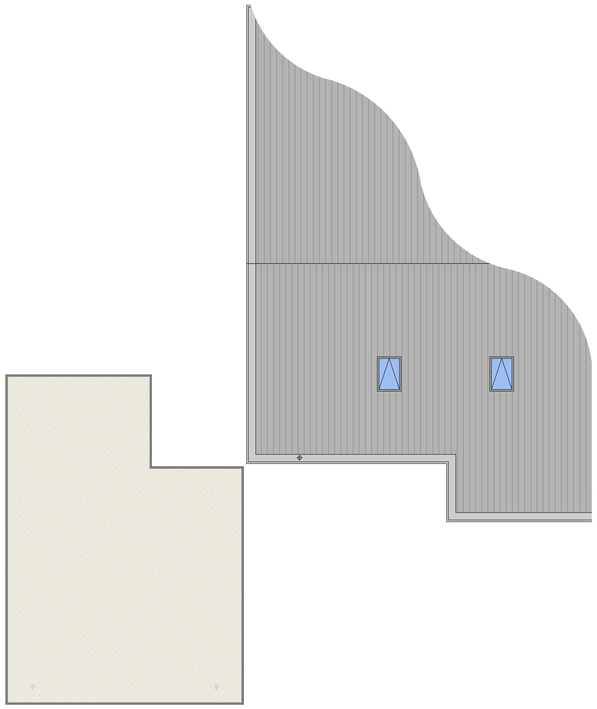


Existing Roof Plan

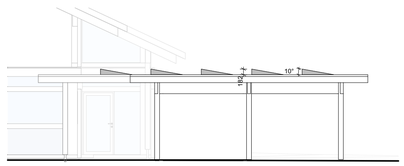


Proposed Rear (SW) Elevation

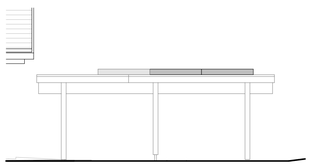


Proposed Side (NW) Elevation

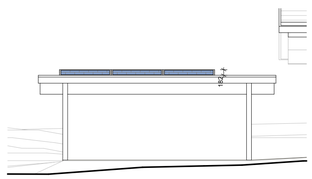


Proposed Side (SE) Elevation

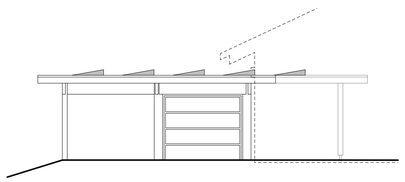


Proposed Front (NE) Elevation

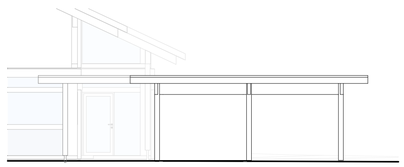


Existing Rear (SW) Elevation

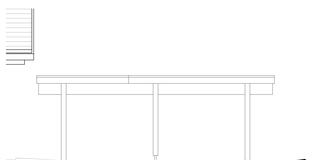

Existing Side (NW) Elevation

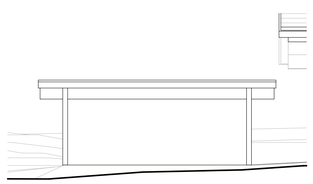

Existing Side (SE) Elevation

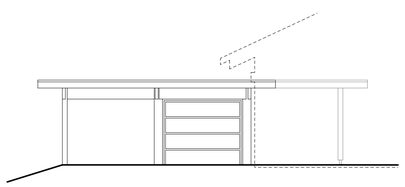

Existing Front (NE) Elevation



OS Map@1:1250

Ordnance Survey, ©Crown Copyright 2021. All Rights Reserved. Licence Number 100022432

Notes:
These Drawings have been produced by JE Architecture and are copyright of JE Architecture Ltd.
- Do not scale from this drawings
- All dimensions are in millimeters
- All dimensions to be checked on site

These Plans are for Planning Purposes Only

Rev	Date	Comments
	26.10.2021	PV Panel Application Prepared

JE Architecture
ARCHITECTURE STUDIO
School Hill Cottage
School Hill
Farnham
Surrey
GU10 1HY
E: info@jearchitecture.co.uk
W: www.jearchitecture.co.uk

Client:
Mr. Christopher Whinney

Project Address:
The Glade
5a Alders Road
Reigate
Surrey
RH2 0EA

Drawing Staus:
ISSUE

Drawn On:
Wednesday, 27 October 2021

Drawn By:
Jack Eddy

Scale:
1:100, 1:200 & 1:1250@A1

Drawing Title:
Proposed PV Panels

Drawing Number:
JEA-PV-PA-001


C3 THW
OV15 EVT


C3 THW
OV15 EVT


OV15 EVT

