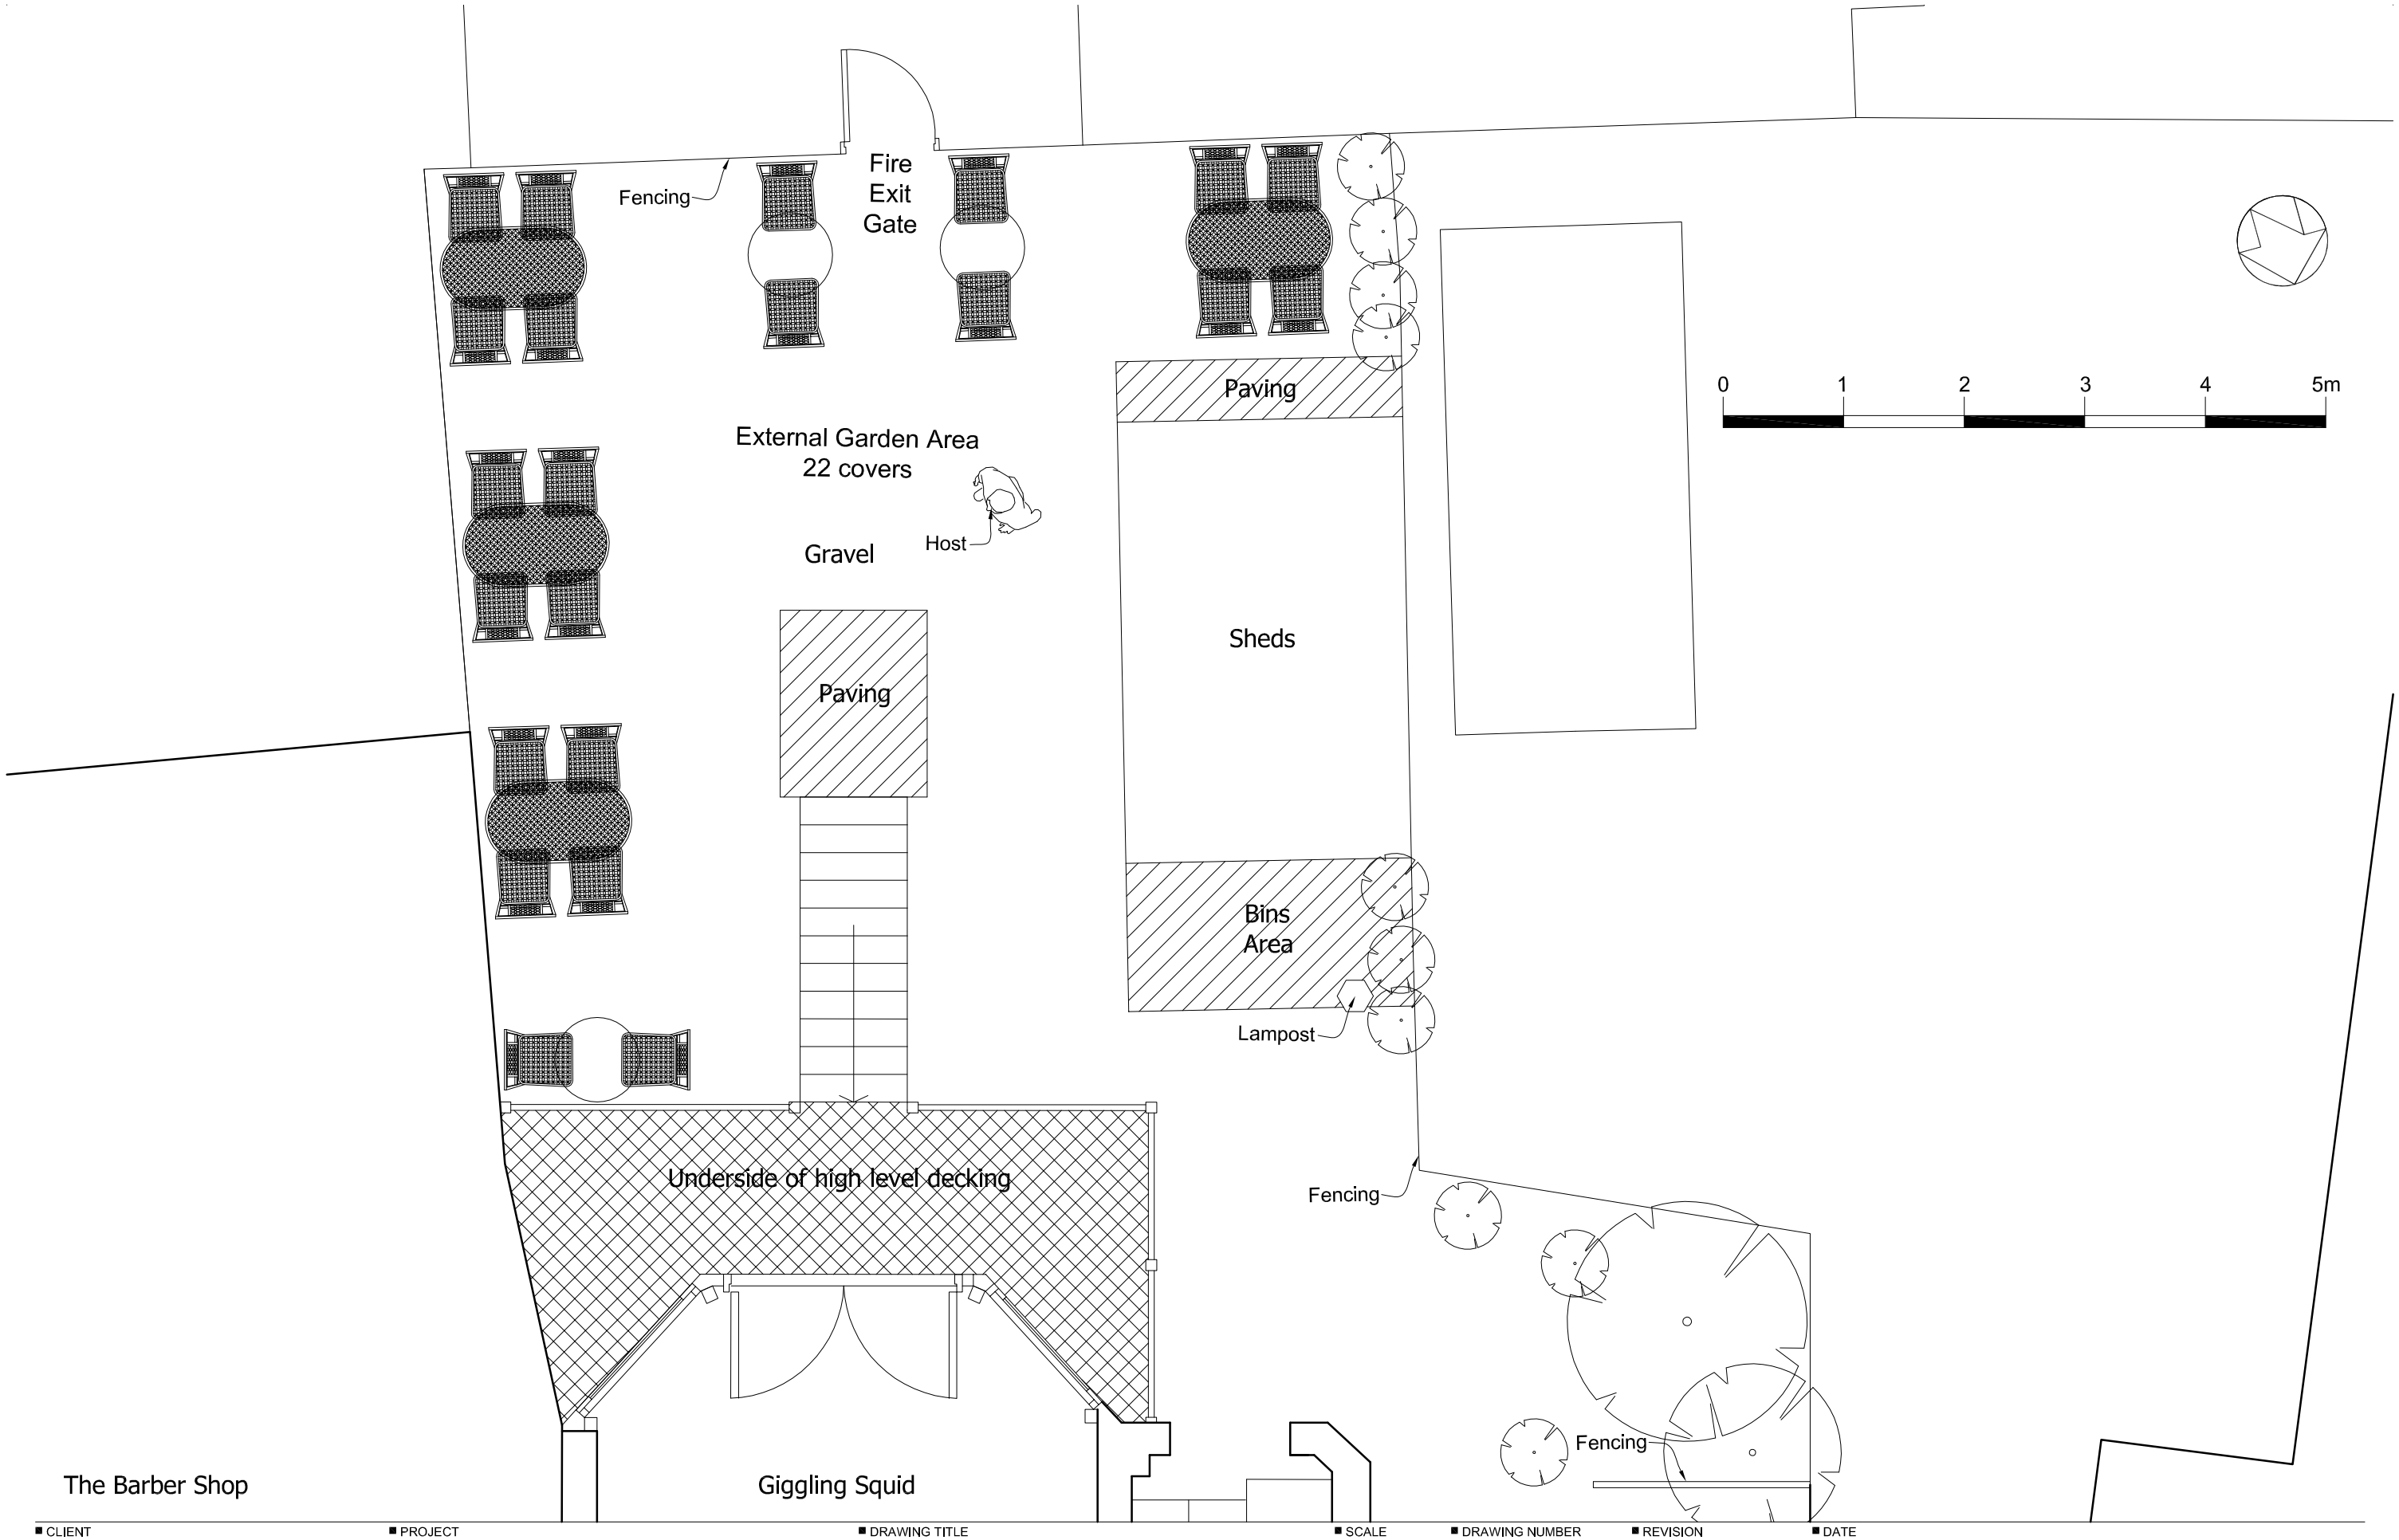

CLIENT	PROJECT	DRAWING TITLE	SCALE	DRAWING NUMBER	REVISION	DATE	
Giggling Squid	65 High Street, Reigate RH2 9AE	Socially Distanced Pavement Seating Layout "As Proposed"	1:50	1697/11	/	19.06.20	PNW Studios Ltd