21/00192/F - Land Parcel South West Of Woodhatch Road, Reigate

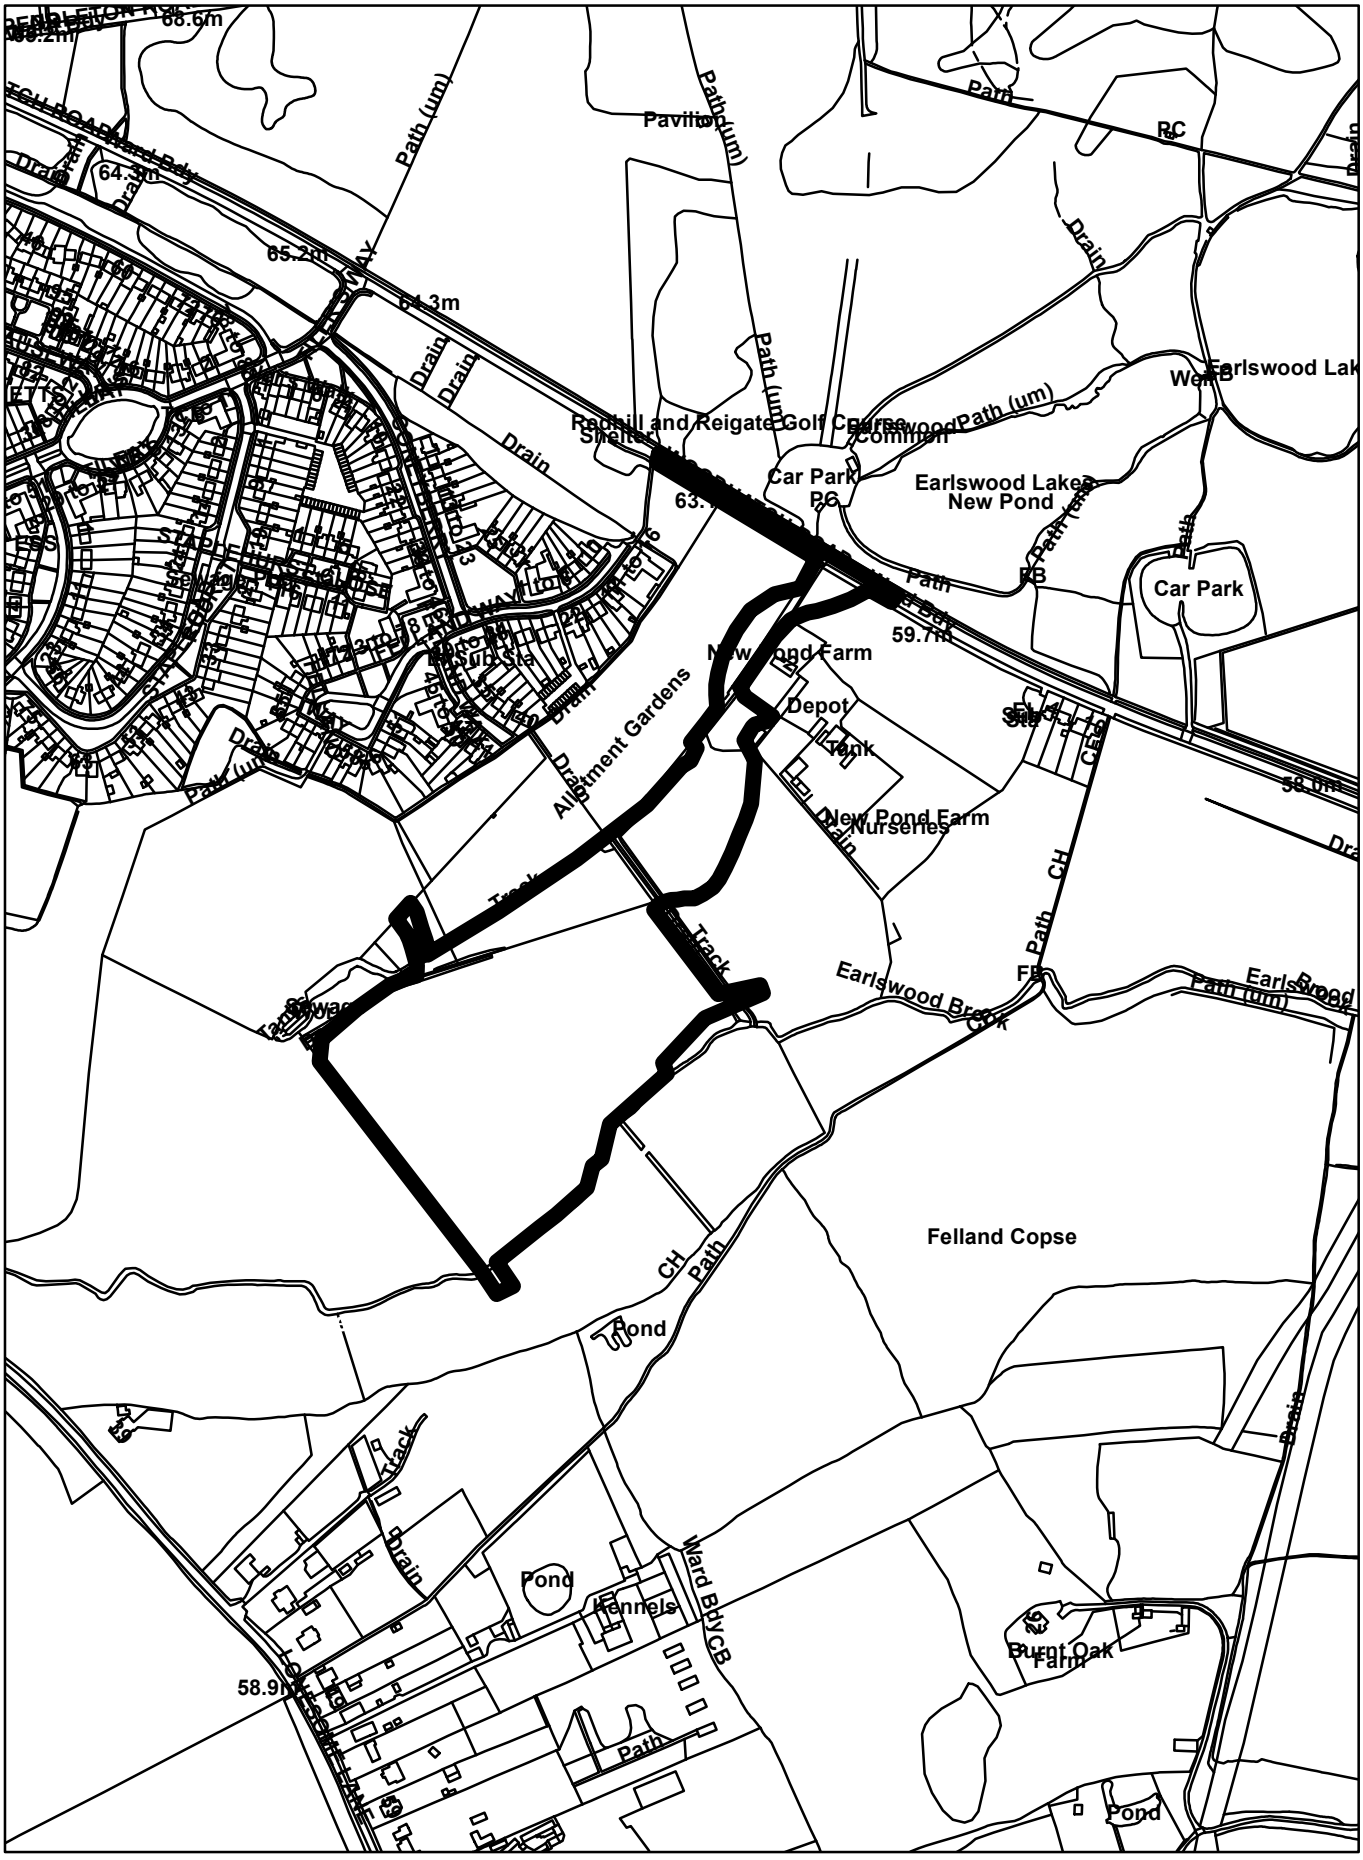

Crown Copyright Reserved. Reigate and Banstead Borough Council.
Licence No - 100019405-2018

Scale 1:5,000