NOTE

1 Under no circumstances should scaled dimensions be used for setting out
2 All dimensions to be checked on site
3 This drawing is copyrite and shall not be reproduced without permission

APPLICATION SITE

ASSOCIATED CONNECTED LAND

Path (um)

Tennis Courts

Lady Neville Recreation Ground

NETS PROPOSED

CAR PARKING

CAR PARKING

Back Square

Wickets

Beech House

Court Field

Merlands

Bramdreth

Pinewood

1 POLK

BRIGHTON PARK

161.9m

162.2m

0m 10m 20m 30m 40m 50m

N

LP

LOCATION PLAN

NEW PAVILION

BANSTEAD CRICKET CLUB

NEW PAVILION
LOCATION PLAN

DRAWING No.	SC-BANSTEAD-LP
SCALE	1:500 @ A1
PROJECT DATE	NOV 2021
DRAWN BY	SM
DRAWING DESCRIPTION	PROPOSED NEW PAVILION LOCATION PLAN

SPORTS CLUBHOUSES
103-105 BRIGHTON ROAD, COULSDON,SURREY CR5 2NE
TEL: 0330 097 0523
steve@sportsclubhouses.com
www.sportsclubhouses.com

This drawing is the copyright of Sports Clubhouses and should not be copied or reproduced without the written consent of Sports Clubhouses. Check all dimensions on site.

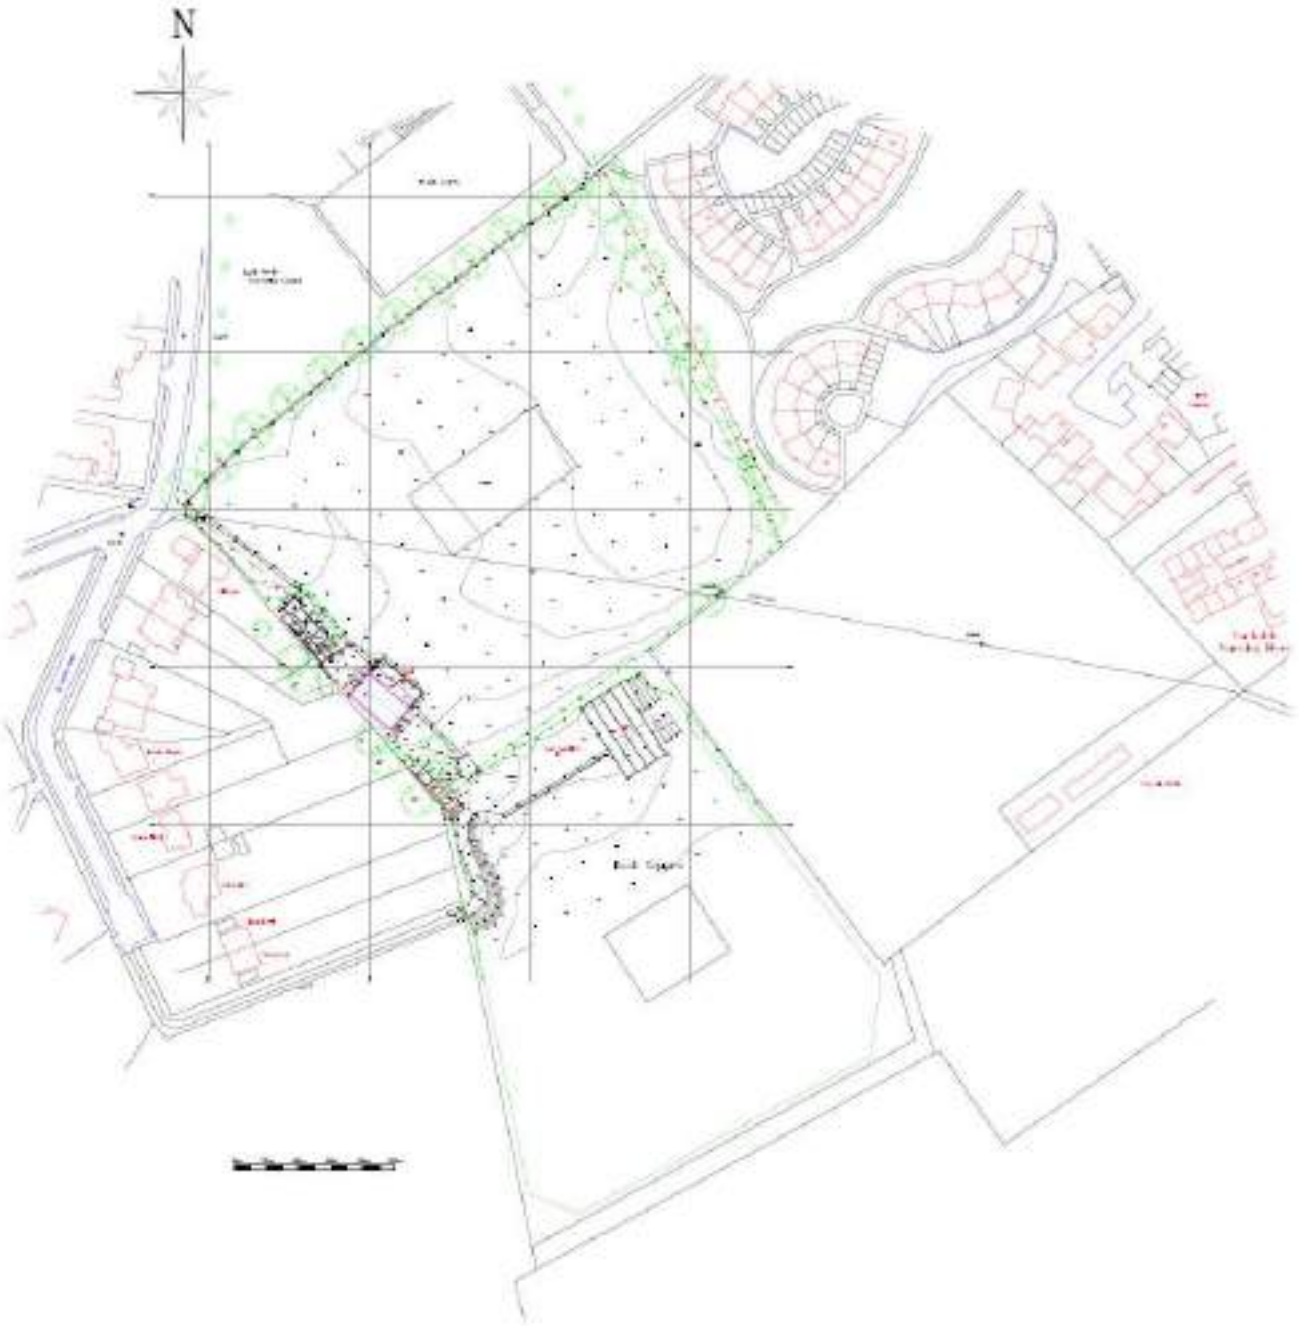
N

© Reigate and Banstead Borough Council. Crown Copyright and database right 2024. OS licence number AC0000819507. Bluesky International Ltd

NOTE

1 Under no circumstances should scaled dimensions be used for setting out
2 All dimensions to be checked on site
3 This drawing is copyrite and shall not be reproduced without permission

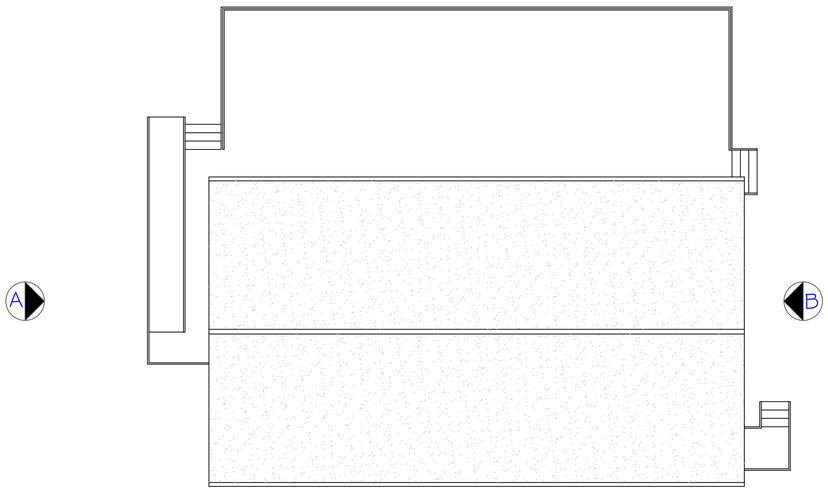

ROOF PLAN

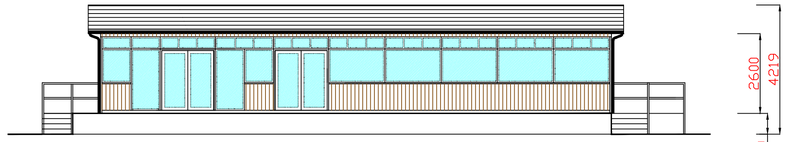

PITCH SIDE ELEVATION

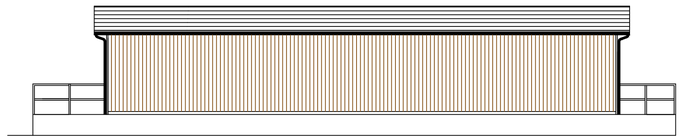

REAR ELEVATION

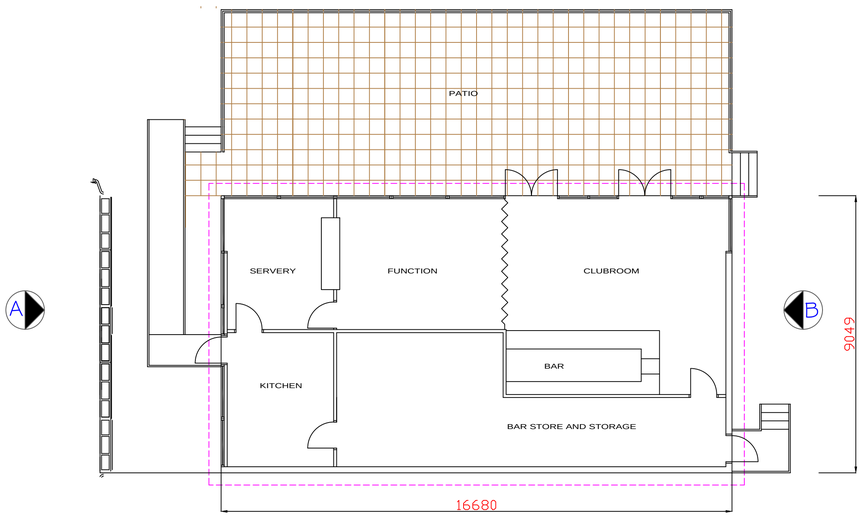

FLOOR PLAN

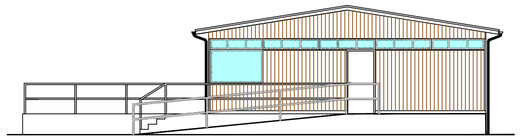

SIDE ELEVATION A

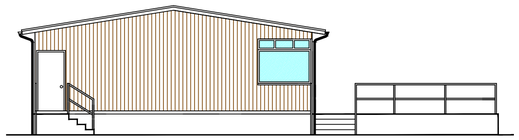

SIDE ELEVATION B

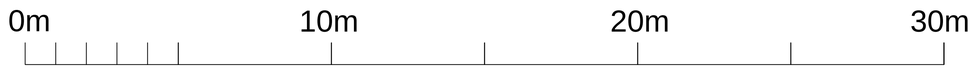

SCALE

FLOOR AREA 151 SQ M

2

PLANS AND ELEVATIONS
EXISTING PAVILION

BANSTEAD CRICKET CLUB

EXISTING PAVILION

DRAWING No.	SC-BANSTEAD-EXIST
SCALE	1:50 @ A1
PROJECT DATE	SEPT 2022
DRAWN BY	SM
DRAWING DESCRIPTION	EXISTING PAVILION

SPORTS CLUBHOUSES
103-105 BRIGHTON ROAD,COULSDON,SURREY,CR5 2NG
TEL: 0330 097 0523
steve@sportsclubhouses.com
www.sportsclubhouses.com

This drawing is the copyright of Sports Clubhouses and should not be copied or reproduced without the written consent of Sports Clubhouses. Check all dimensions on site.

N

VIEW C FROM MAIN GROUND

VIEW D FROM SECOND GROUND

FRONT ELEVATION A FROM SOUTH

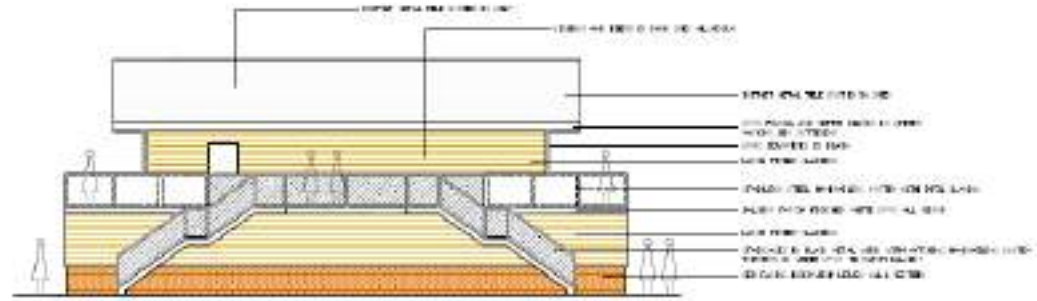

END ELEVATION B FROM NORTH

175 SQ M FIRST
421 SQ M GROUND
597 SQ M TOTAL

FIRST FLOOR PLAN

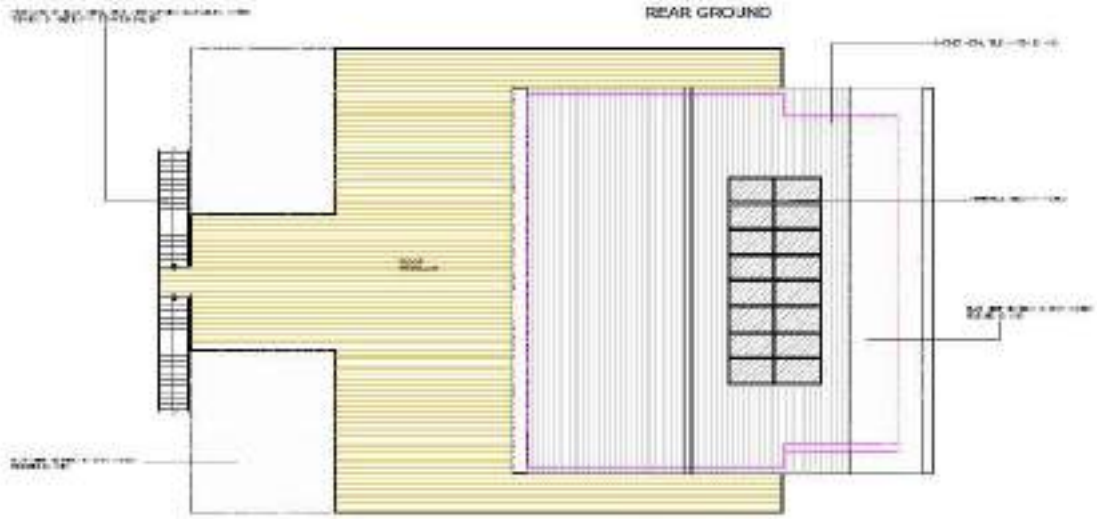

ROOF PLAN

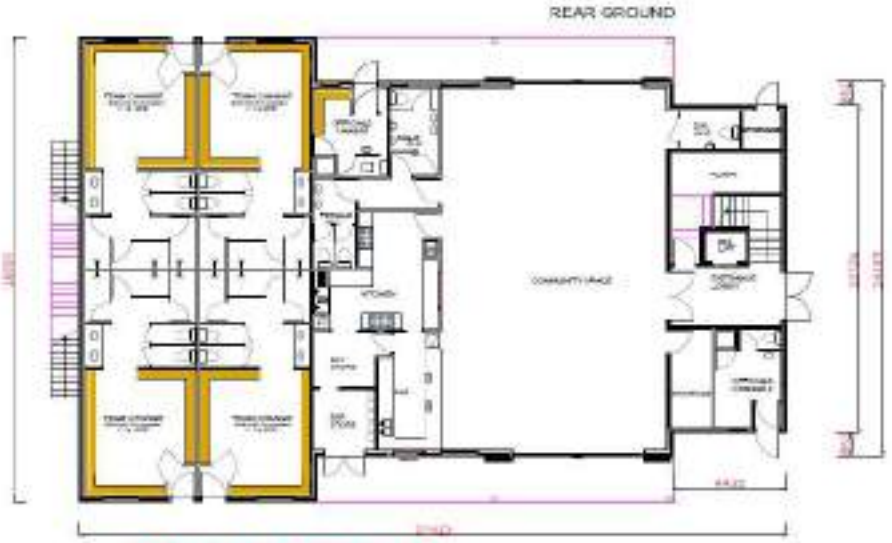

GROUND FLOOR PLAN

176 SQM FIRST
421 SQM GROUND
597 SQM TOTAL

0m 10m 20m 30m

SCALE

1rev e

AS PROPOSED PLANS
NEW PAVILION

BANSTEAD
CRICKET CLUB

Banstead
Cricket Club

NOTE

1 Under no circumstances should scaled dimensions be used for setting out
2 All dimensions to be checked on site
3 This drawing is copyrite and shall not be reproduced without permission

Path (um)

Tennis Courts

Lady Neville Recreation Ground

NOTE DEMOLISHED

NEW CLUBHOUSE

CAR PARKING

CAR PARKING

Back Square

Wickets

LB

161.9m

162.2m

SE Beech Park

Beech House

Court Field

Merlands

Brandreth

Pinewood

Track

N

0m 10m 20m 30m 40m 50m

PSP

DETAILED SITE PLAN

NEW PAVILION

BANSTEAD CRICKET CLUB

NEW PAVILION
PROPOSED SITE PLAN

DRAWING No.	SC-BANSTEAD-PSP
SCALE	1:500 @ A1
PROJECT DATE	NOV 2021
DRAWN BY	SM
DRAWING DESCRIPTION	PROPOSED NEW PAVILION PROPOSED SITE PLAN

SPORTS CLUBHOUSES
103-105 BRIGHTON ROAD, COULSDON,SURREY,CR5 2NG
TEL: 0330 097 0523
steve@sportsclubhouses.com
www.sportsclubhouses.com

This drawing is the copyright of Sports Clubhouses and should not be copied or reproduced without the written consent of Sports Clubhouses. Check all dimensions on site.

ECOLOGICAL ENHANCEMENTS - to be provided within the site providing valuable landscape, amenity value and increase bio-diversity on the site.
Existing clipped privet hedgerow removed
MIXED SPECIES RICH HEDGEROW
5 No. Acer campestre 5%
5 No. Cornus sanguinea 5%
5 No. Corylus avellana 5%
35 No. Crataegus monogyna 35%
5 No. Ilex aquifolium 5%
5 No. Prunus spinosa 5%
5 No. Rosa canina 5%
5 No. Viburnum opulus 5%
Hedge stock planted as double staggered rows at 350mm centres and 450mm between rows
Sycamore T1-C1
MIXED NATIVE SCRUB PLANTING
10 No. Acer campestre 10%
10 No. Cornus avellana 10%
34 No. Crataegus monogyna 35%
5 No. Fagus sylvatica 5%
5 No. Ilex aquifolium 5%
10 No. Ligustrum vulgare 10%
5 No. Sambucus nigra 10%
5 No. Viburnum opulus 5%
1 No. Prunus avium Tree 5%
Ash T2-C1
CAR PARKING
1 No. Acer campestre 45
Linear boundary group G1-C1 of semi-mature ash, sycamore and hawthorn
Log Piles & Hedgehog House
Beech T3-C1
MIXED SPECIES RICH HEDGEROW
5 No. Acer campestre 5%
5 No. Cornus sanguinea 5%
5 No. Corylus avellana 10%
35 No. Crataegus monogyna 30%
5 No. Ilex aquifolium 5%
5 No. Prunus spinosa 5%
5 No. Rosa canina 5%
5 No. Viburnum opulus 5%
Hedge stock planted as double staggered rows at 350mm centres and 450mm between rows
Linear boundary hedgerow group consisting predominately of holly
Proposed wildflower grass areas on existing banks
MIXED SPECIES RICH HEDGEROW
5 No. Acer campestre 5%
5 No. Cornus sanguinea 5%
5 No. Corylus avellana 5%
35 No. Crataegus monogyna 35%
5 No. Ilex aquifolium 5%
5 No. Prunus spinosa 5%
5 No. Rosa canina 5%
5 No. Viburnum opulus 5%
Hedge stock planted as double staggered rows at 350mm centres and 450mm between rows
Existing Eucalyptus (T4) removed
Existing hedgerow H3-C1 consisting of hawthorn, privet, holly retained
Section of cherry laurel hedge removed (111)
Cherry laurel H1
Existing hedgerow H2-C1 consisting of holly and privet removed
Existing section of hedgerow H3-C1 removed (indicated dashed) and grassed with species rich grass species
Existing bramble and blackthorn scrub removed
Existing hedgerow H3-C1 consisting of hawthorn, privet, holly and blackthorn to the east retained
Existing overgrown boundary hedgerow retained and pruned to enable the replenishment with hedgerow consisting of privet, holly, ivy, elder and hawthorn
NETS REPOSITIONED
NEW CLUBHOUSE
CAR PARKING
SOUTHERN AREA REFER TO SHEET 2
SCALE 1:200 @ A1
LEGEND
SOFT LANDSCAPE WORKS
BRADFORD-SMITH
LANDSCAPE ARCHITECT
1 THOROLD ROAD
FARNHAM
SURREY
GU9 7JY
Project
Banstead Cricket and Sports Club, Avenue Road, Banstead, Surrey, SM7 1PH
Client
Sports Clubhouses Ltd
Drawing Title
DETAILED PLANTING PLAN & SCHEDULE - SHEET 1 OF 2
Scale
1:200 @ A1
Date
APRIL 2015
Drawn
FS
Drawing No.
BCLUP_01
Status
PLANNING
Revision
A

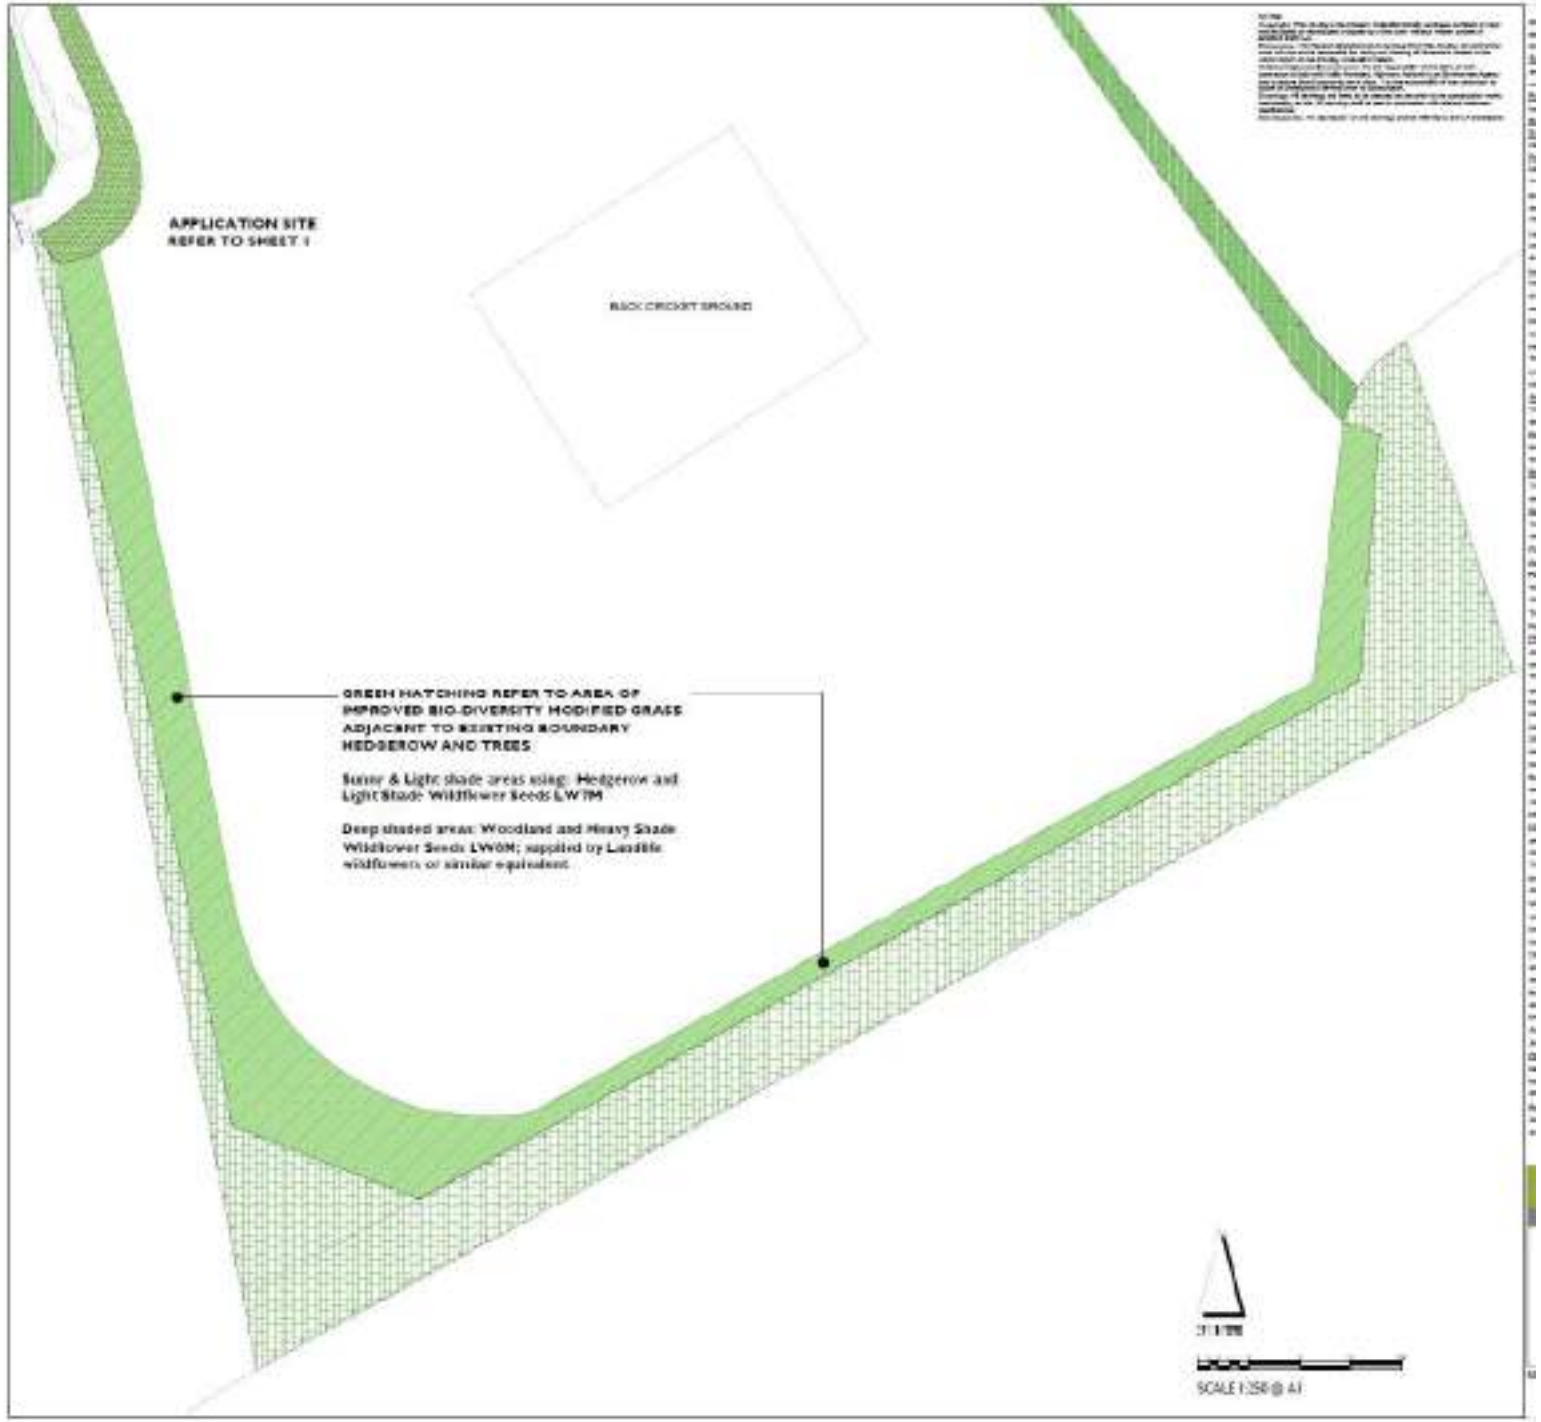
APPLICATION SITE
REFER TO SHEET 1
BLOCK CRICKET GROUND
GREEN HATCHING REFER TO AREA OF IMPROVED BIO-DIVERSITY MODIFIED GRASS ADJACENT TO EXISTING BOUNDARY HEDGEROW AND TREES
Sunny & Light shade areas using: Hedgerow and Light Shade Wildflower Seeds LW1M
Deep shaded areas: Woodland and Heavy Shade Wildflower Seeds LW6M; supplied by Landlife wildflowers or similar equivalent
SCALE 1:250 @ A1